


Boundary.

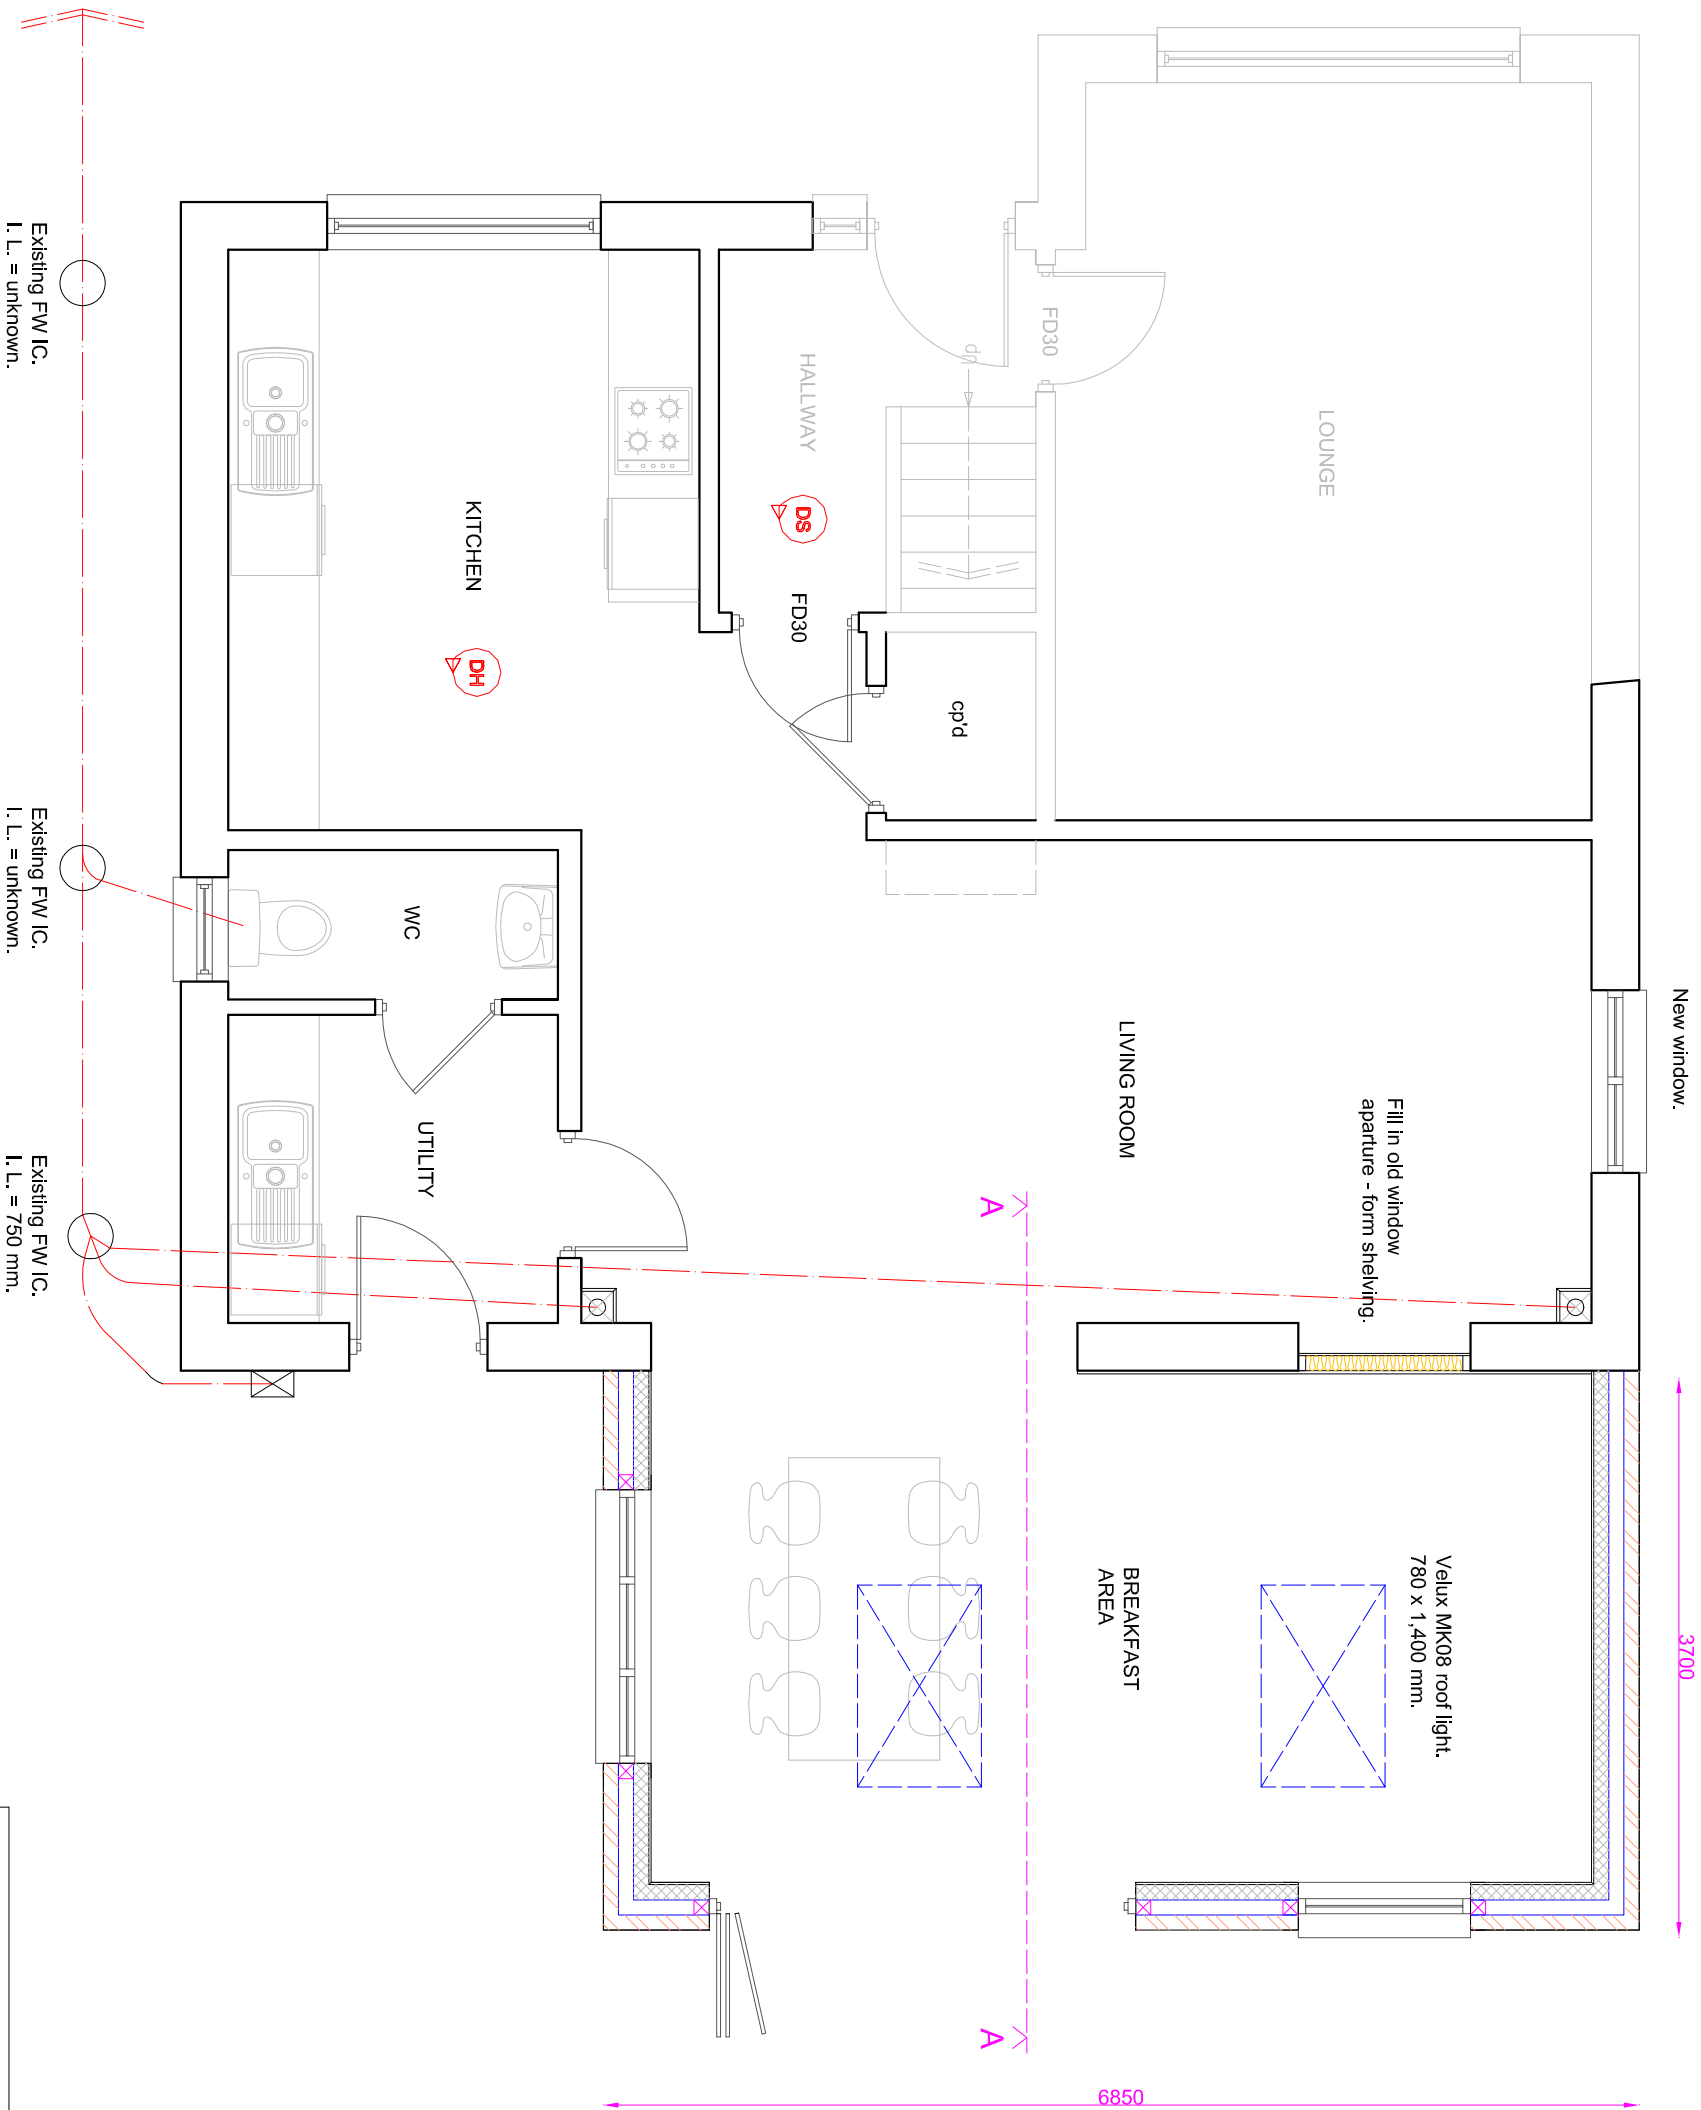

PROPOSED GROUND FLOOR PLAN



SUSSEX BUILDING CONSULTANCY LIMITED

15 SONGTHRUSH LANE, LAKE LANE,
YAPTON, WEST SUSSEX.

SCALE - 1/50 REV - A DATE - 01/03/2019

partner

LABC

3 NORTHCOTE ROAD
BOGNOR REGIS
PO21 5LZ
TEL/FAX - (01243) 861379