



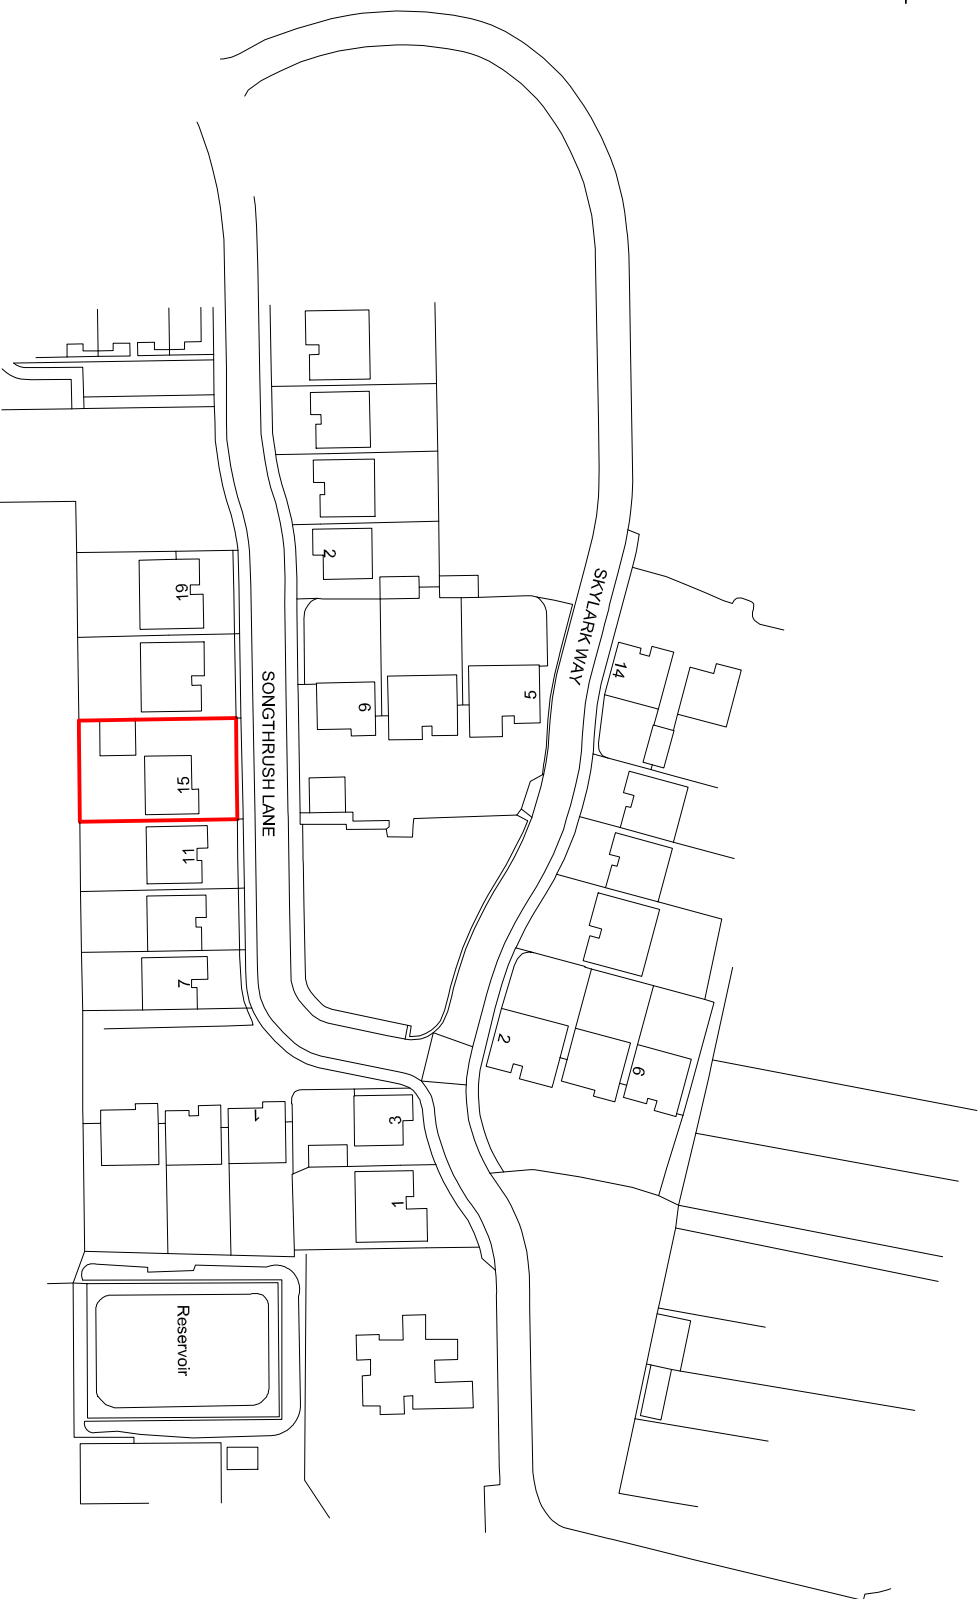

Ordnance Survey (c) Crown Copyright 2019. All rights reserved. Licence number 100022432

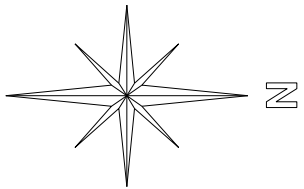

LOCATION PLAN - 1/1250

SUSSEX BUILDING CONSULTANCY LIMITED

15 SONGTHRUSH LANE, BARNHAM,
BOGNOR REGIS, WEST SUSSEX.

SCALE - 1/1250 REV - DATE - 01/03/2019



LABC
partner

3 NORTHGOTE ROAD
BOGNOR REGIS
PO21 5LZ

TEL/FAX - (01243) 861379