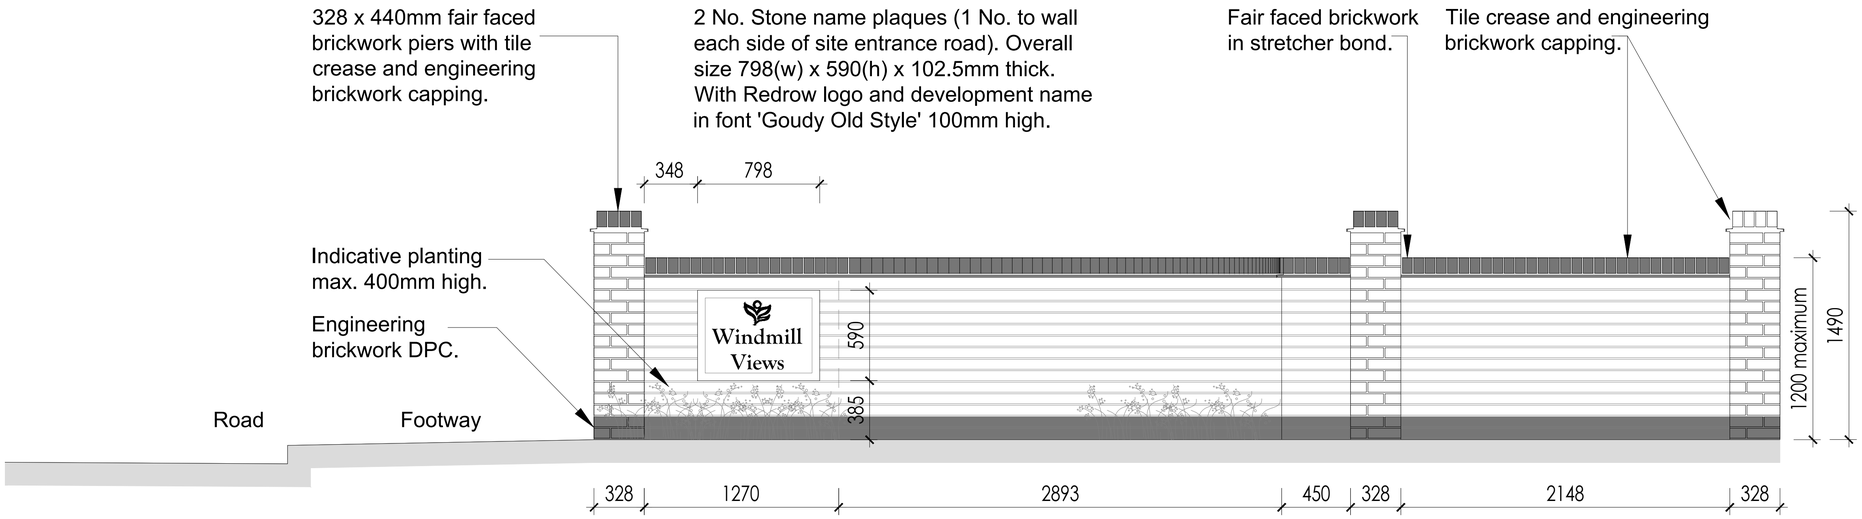

Elevation (1:20)

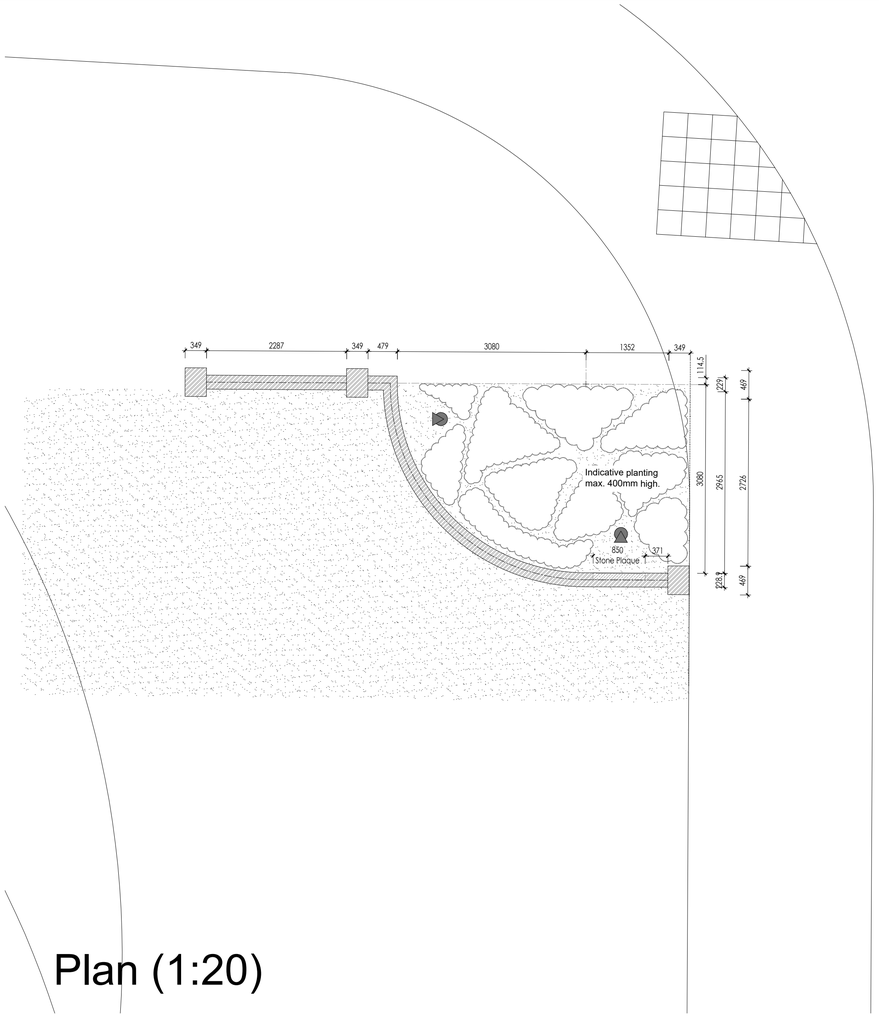

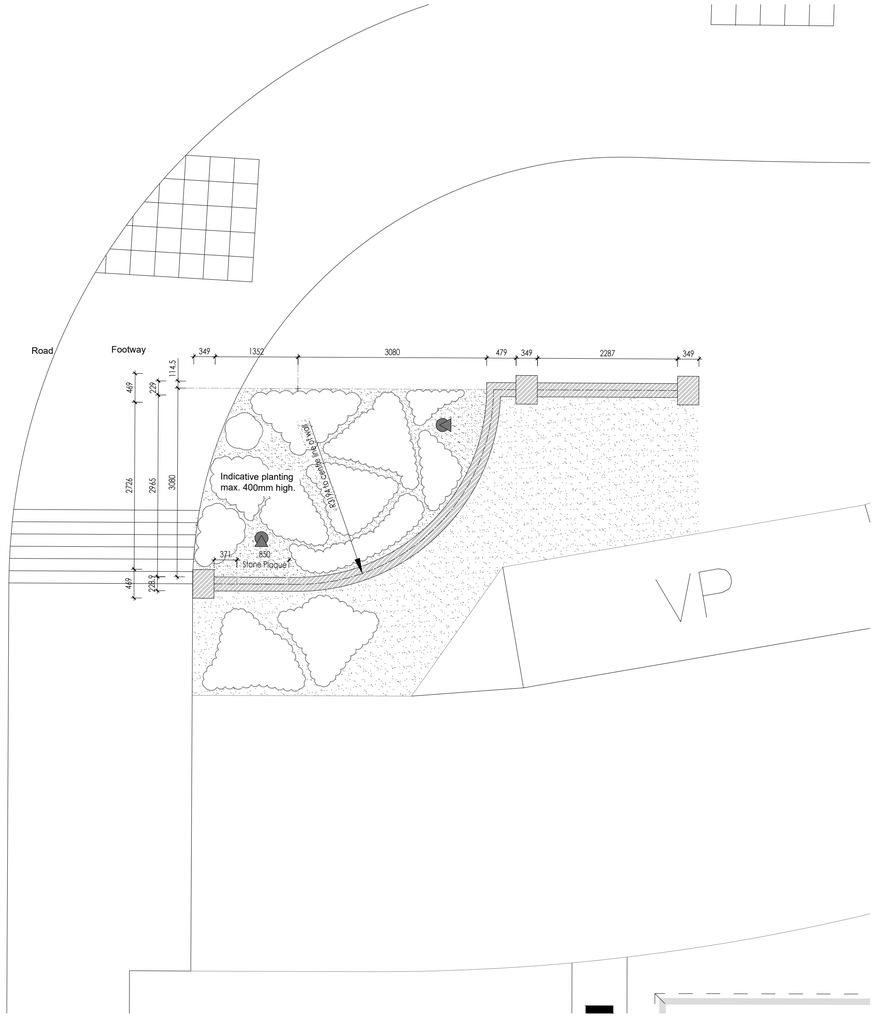

Plan (1:20)

All materials and landscaping to the approval of the Local Planning Authority.

Structural stability & movement joints to be confirmed by the project Structural Engineer.

Wall design mirrored on the opposite side of the site entrance road.
Refer to Sales Arena Layout Drg. No. RHSNC-SAL_01

KEY

Indicative landscaping.

Up lighter.

No.	Date	Initial	Description
Revisions			

This drawing is subject to Copyright.
DO NOT SCALE FROM THIS DRAWING

Development	**BARNHAM**		
Location	YAPTON_ROAD_BARNHAM		
Marketing Name	WINDMILL_VIEWS		
Drawing Title	1.2M_SITE_ENTRANCE_FEATURE_WALL		
Drawing Number	**783-DET-001**		
Revision	-	Scale @ A1	1:20
Drawn By	DB	Date Started	01.12.2020
Checked by			Date

REDROW HOMES
Redrow Homes (Southern Counties) Ltd
Unit 1, Faraday Office Park, Basingstoke
Hampshire, RG24 8QQ