This drawing is the copyright of the architects.
All dimensions and conditions to be verified on site prior to proceeding.

Unless otherwise stated standard industry solutions apply.
All dimensions are to finishes.




1 Existing Side Elevation
1 : 100



2 Existing Rear Elevation
1 : 100

0 5 10 m

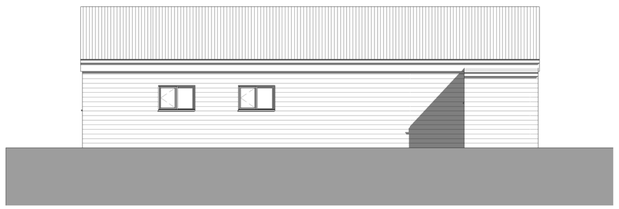

3 Existing Side Elevation 2
1 : 100



4 Existing Front Elevation
1 : 100

Rev. DD/MM/YY Initials - Description

at|Designed Ltd.
at | Designed Ltd.
25 Woodend Drive
Ascot, SL5 9BD
T +44 (0)7566 854 732
Andy@atdesigned.com
www.atdesigned.com

Project: 37A Hill Lane Bardham SUSSEX. PO22 0BL
Client: Aidan Pragnell

Drawing: Existing Elevations

Date: 31/03/21

Scale: 1 : 100 @ A1

Drawn By: AT

Drawing No: 1576_ 0002

Revision

Preliminary [X] Tender [ ] Construction [ ]