


[The page contains a large, solid black rectangular area, likely representing redacted content or a placeholder for an image.]

3 Nursery Cottages

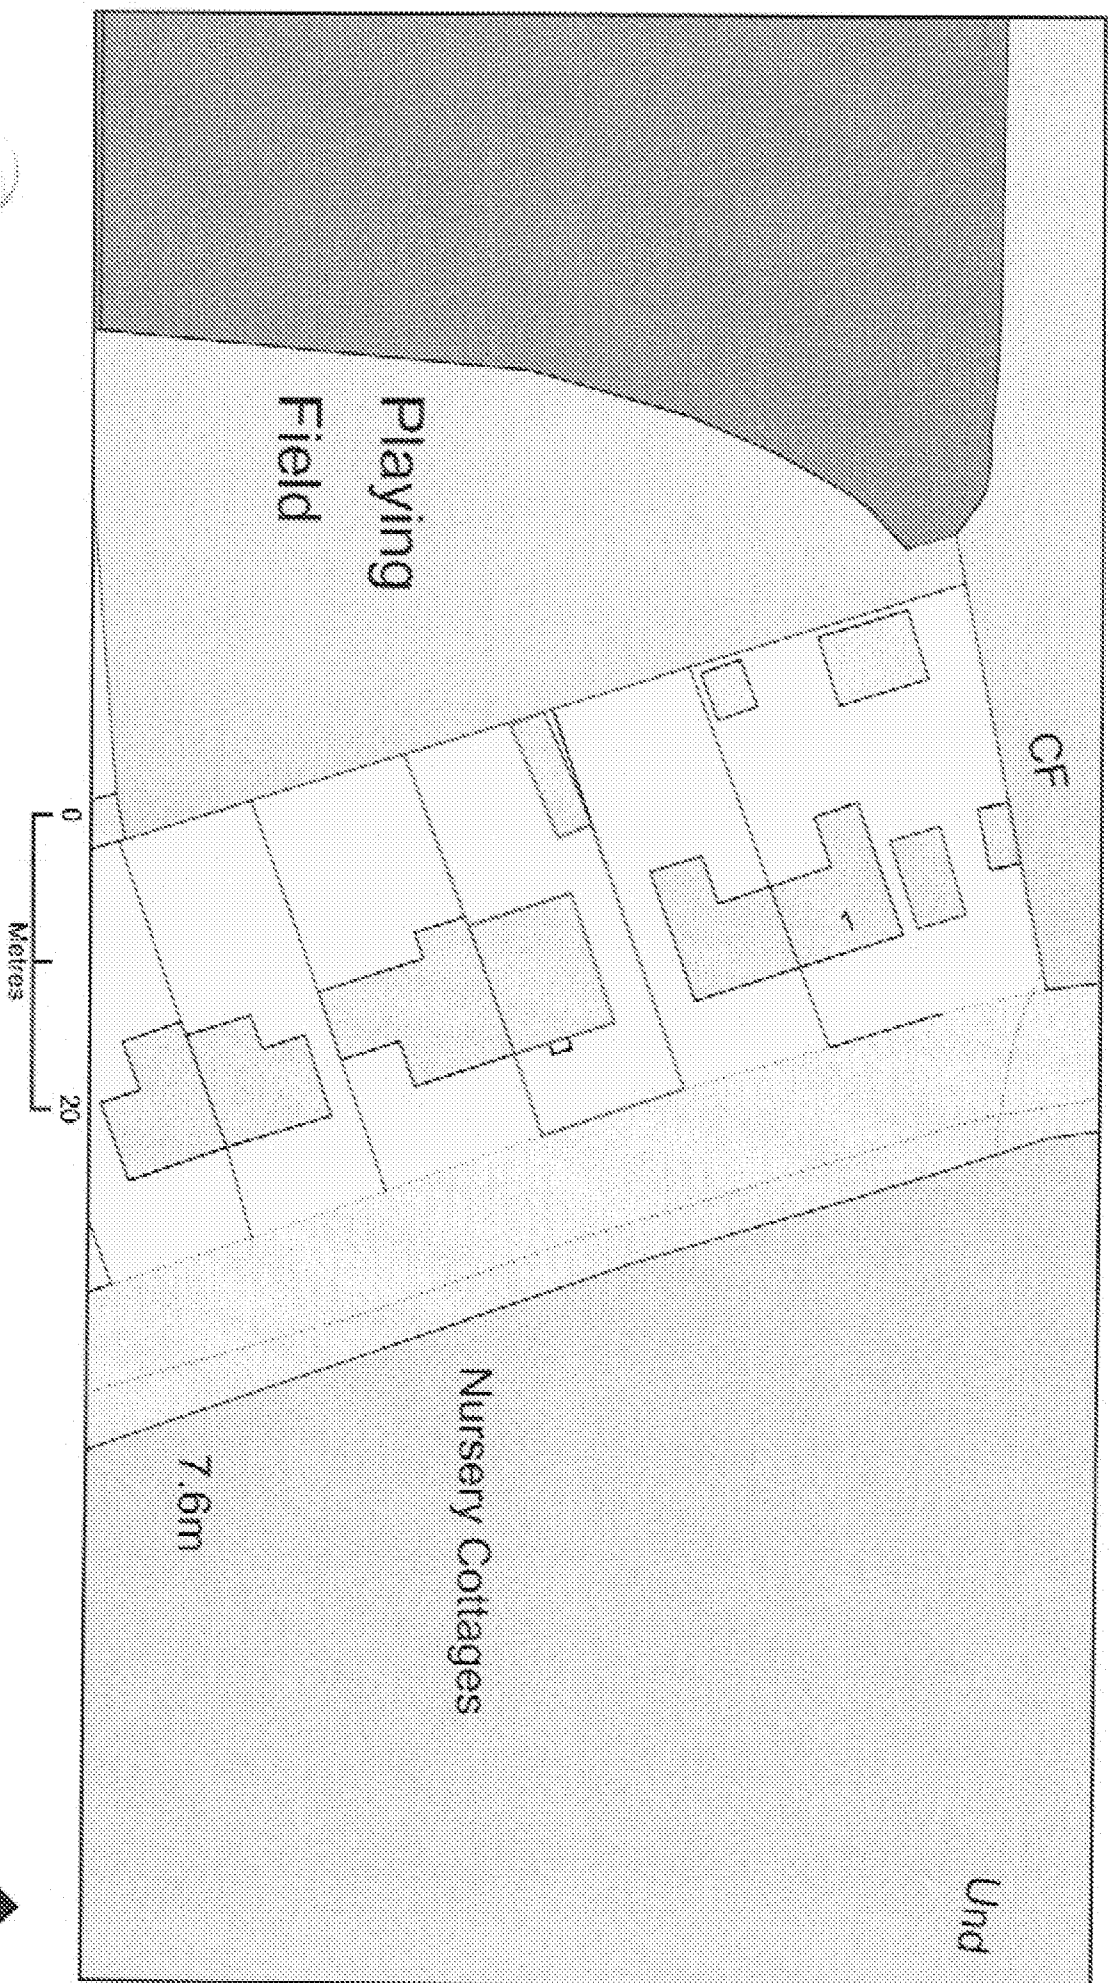

Request Plan

Plan Produced for: Nick and Jo

Date Produced: 05 Jul 2016


Plan Reference Number: TOROM19194194349232

Scale: 1:500 @ A4

© Crown copyright. All rights reserved 2016 Licence number 0100042706

AS EXISTING

3 Nursery Cottages

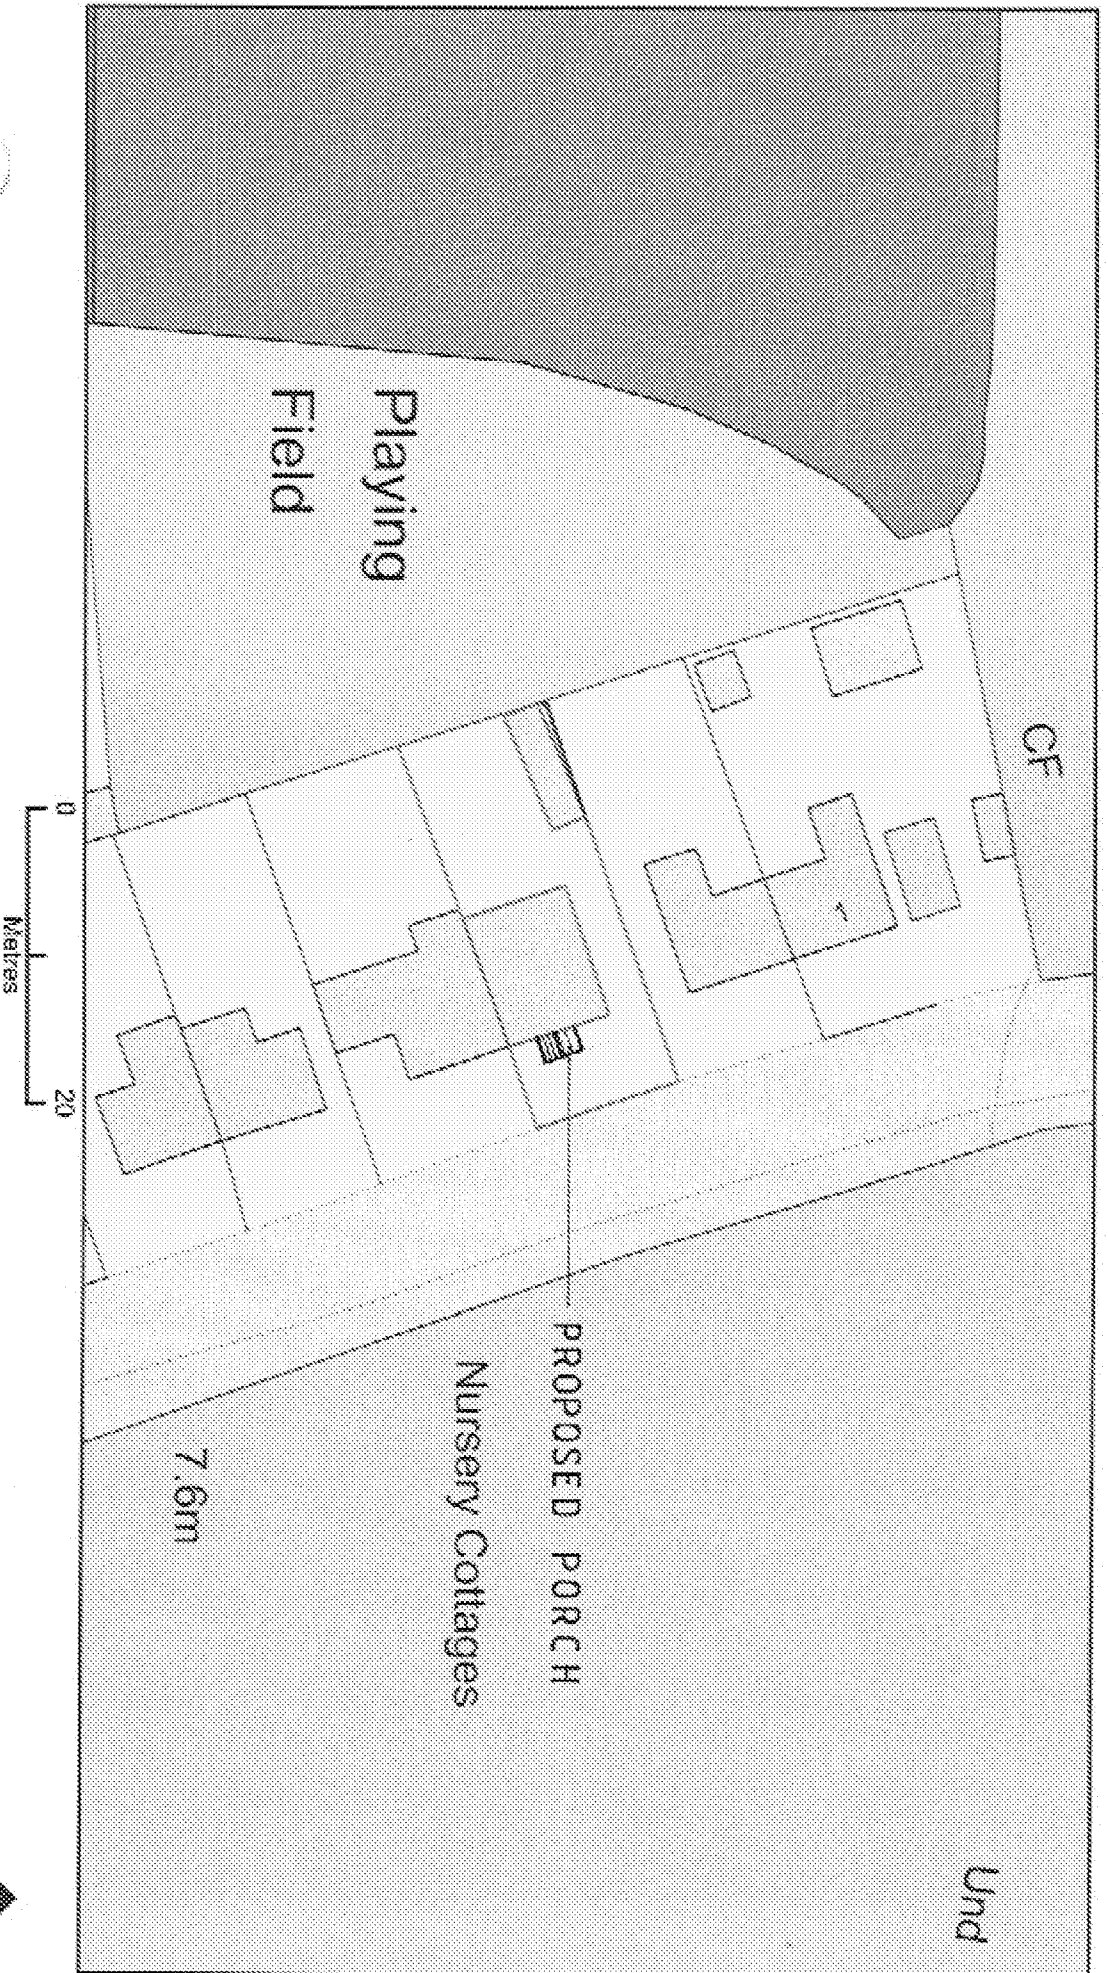

ReQuestPlan

Plan Produced for: Nick and Jo

Date Produced: 03 Jul 2018

Plan Reference Number: TORON181841E-434923

Scale: 1:200 @ A4

© Crown copyright. All rights reserved. 2018. Licence number 0100042766