




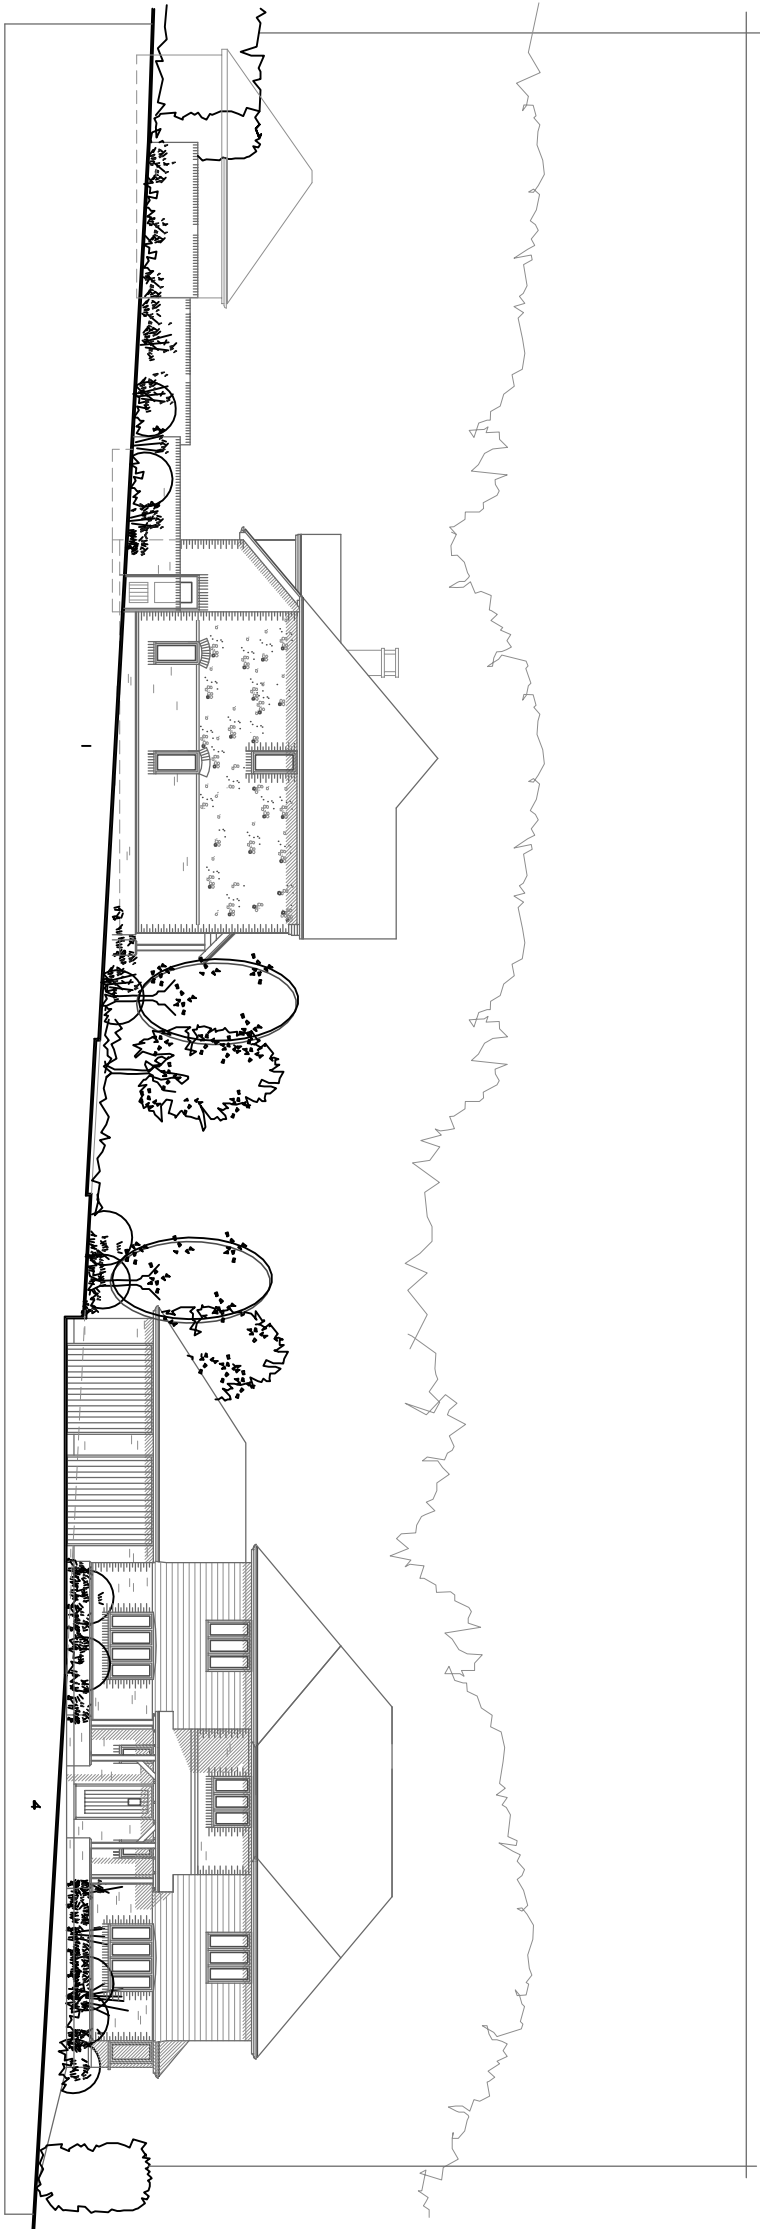

STREET ELEVATION - NORTH - Plots 1 & 4

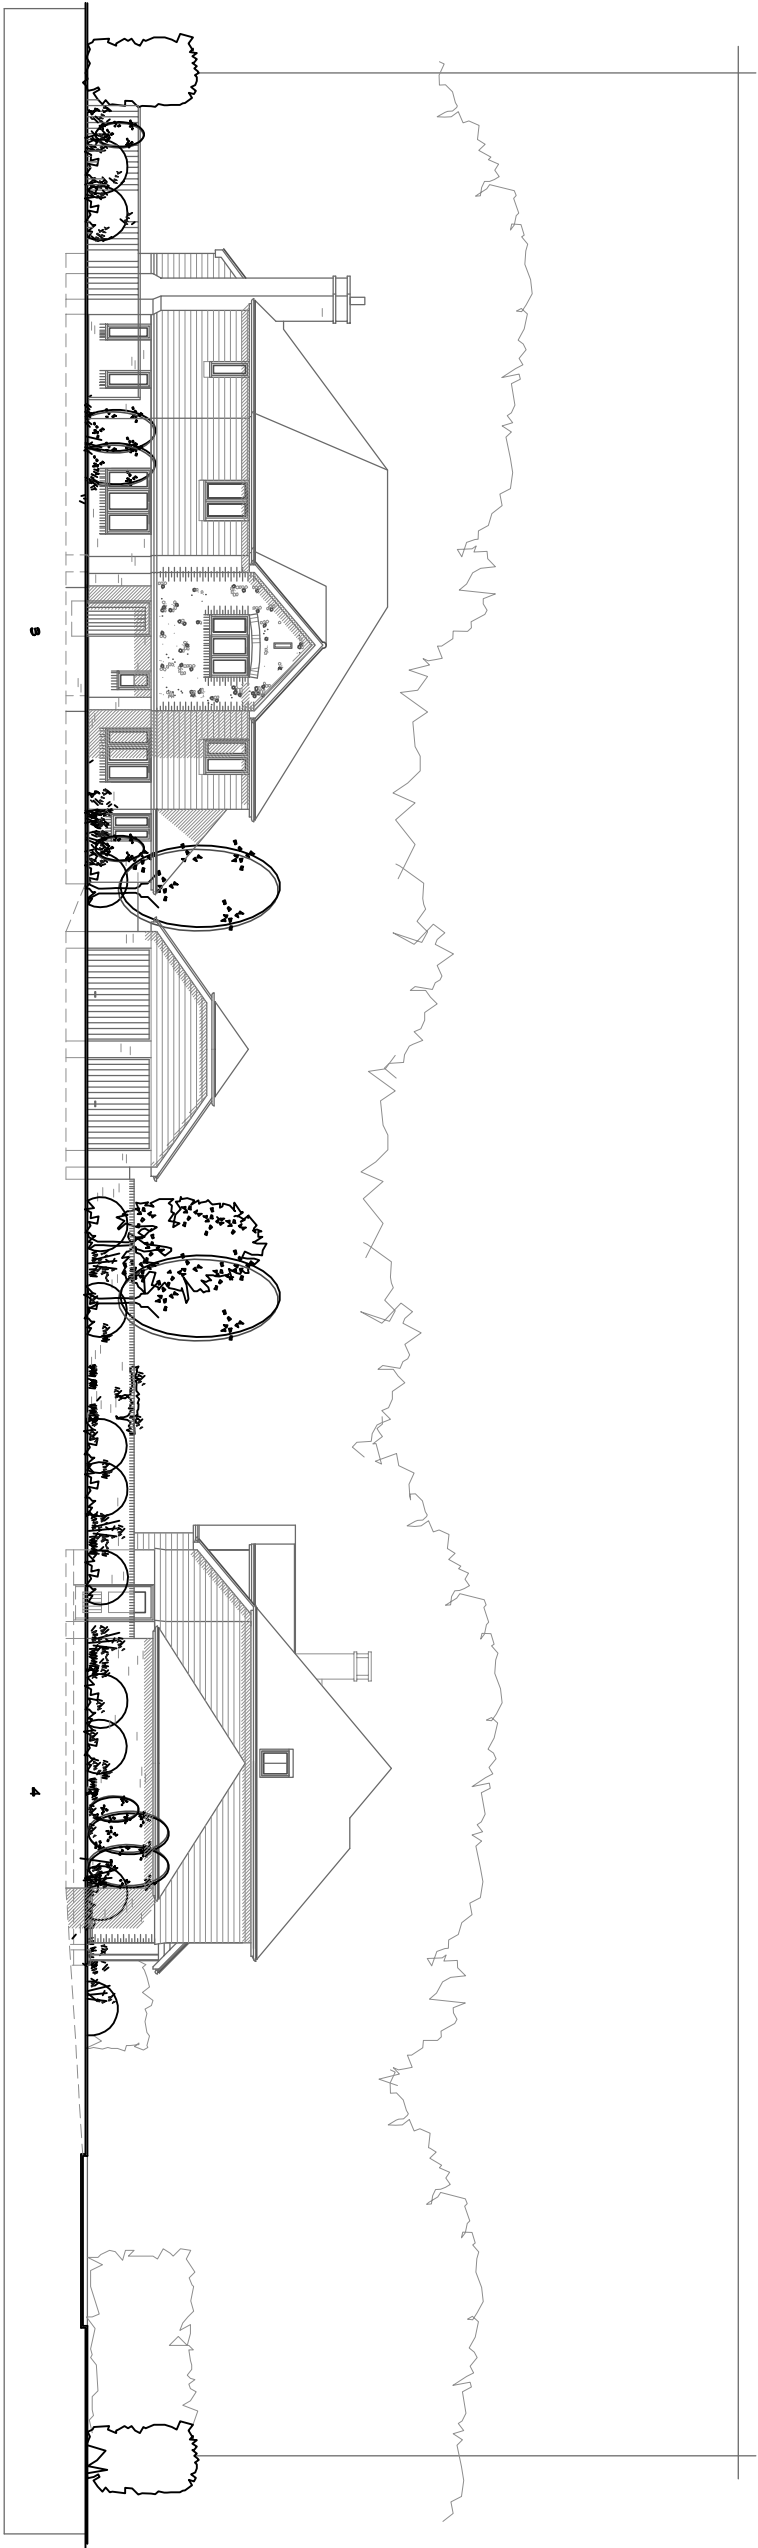

STREET ELEVATION - EAST - Plots 3 & 4

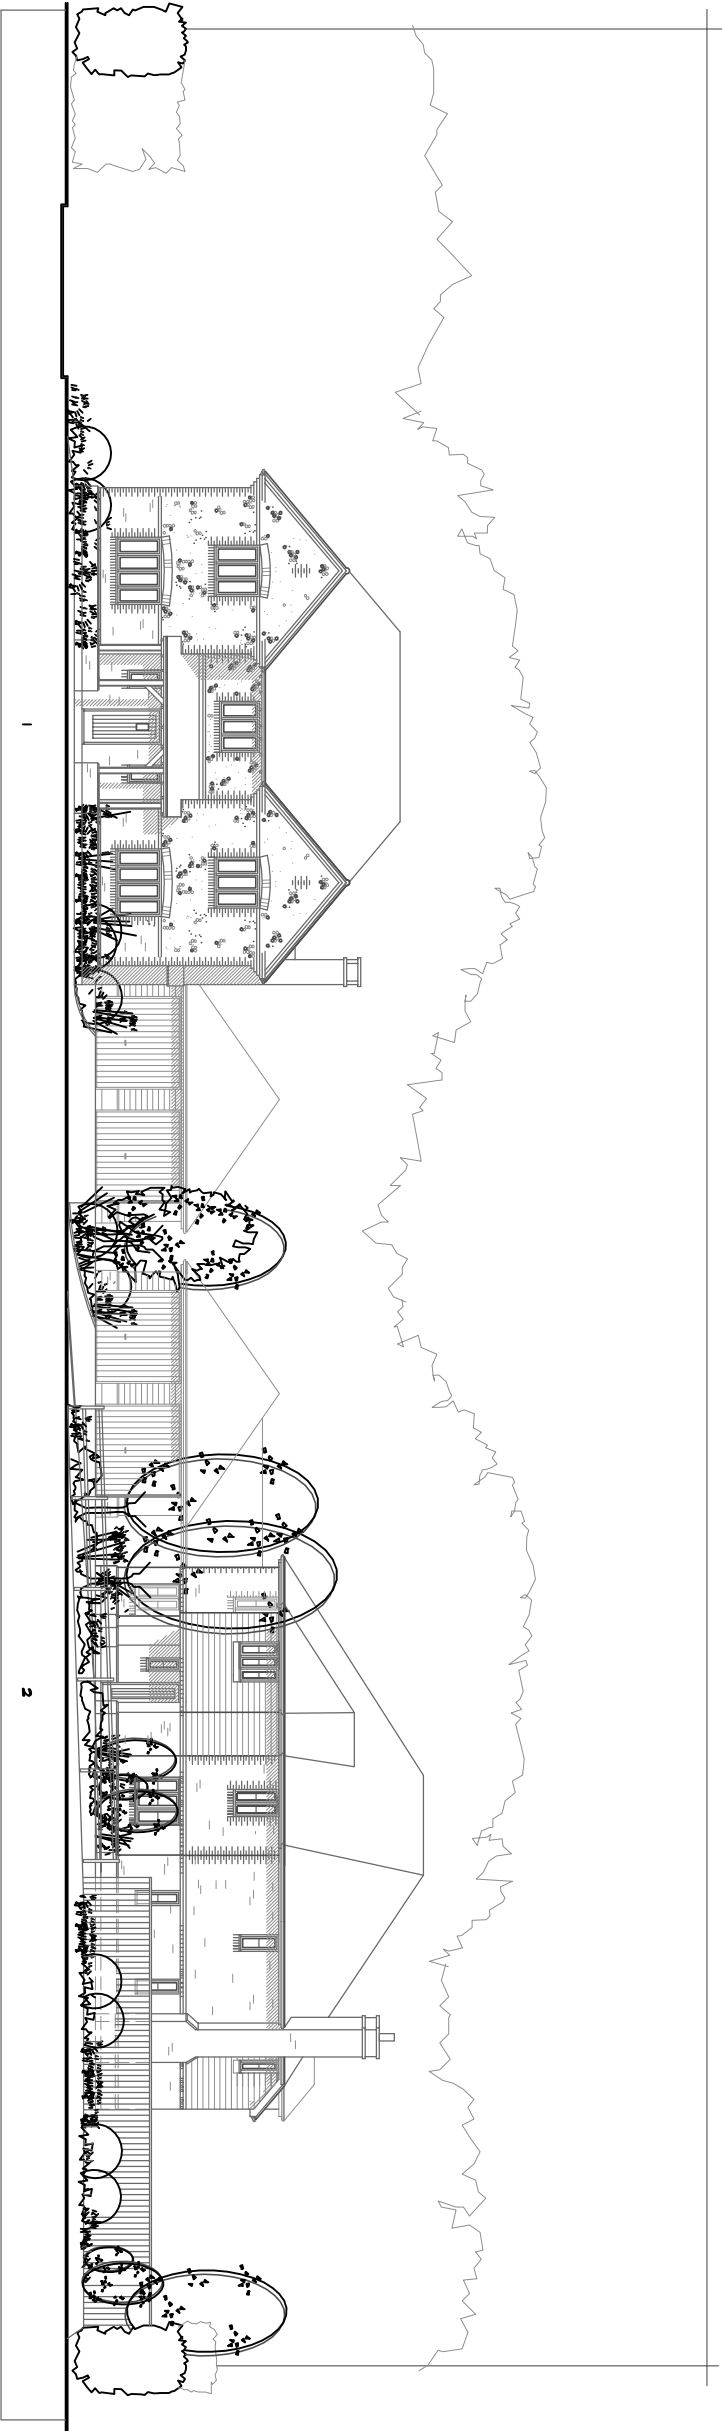

STREET ELEVATION - WEST - Plots 1 & 2

CROSSLEY DESIGN

ARCHITECTURE


25 HAZELHURST CRESENT FINDON VALLEY WORTHING BN14 0HW
t. 01903 877221 e. mail@crossleydesign.co.uk w. www.crossleydesign.co.uk

client
MR P VOLLER

project
RESIDENTIAL DEVELOPMENT
LAND AT TARPS FARM
CHURCH LANE, BARNHAM
WEST SUSSEX, PO22 0DB

drawing

STREET ELEVATIONS

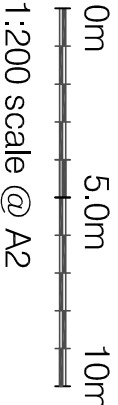

scale	date	job no.	dmg no.	rev.
1:100 @ A2	JAN18	1816	2.28	-