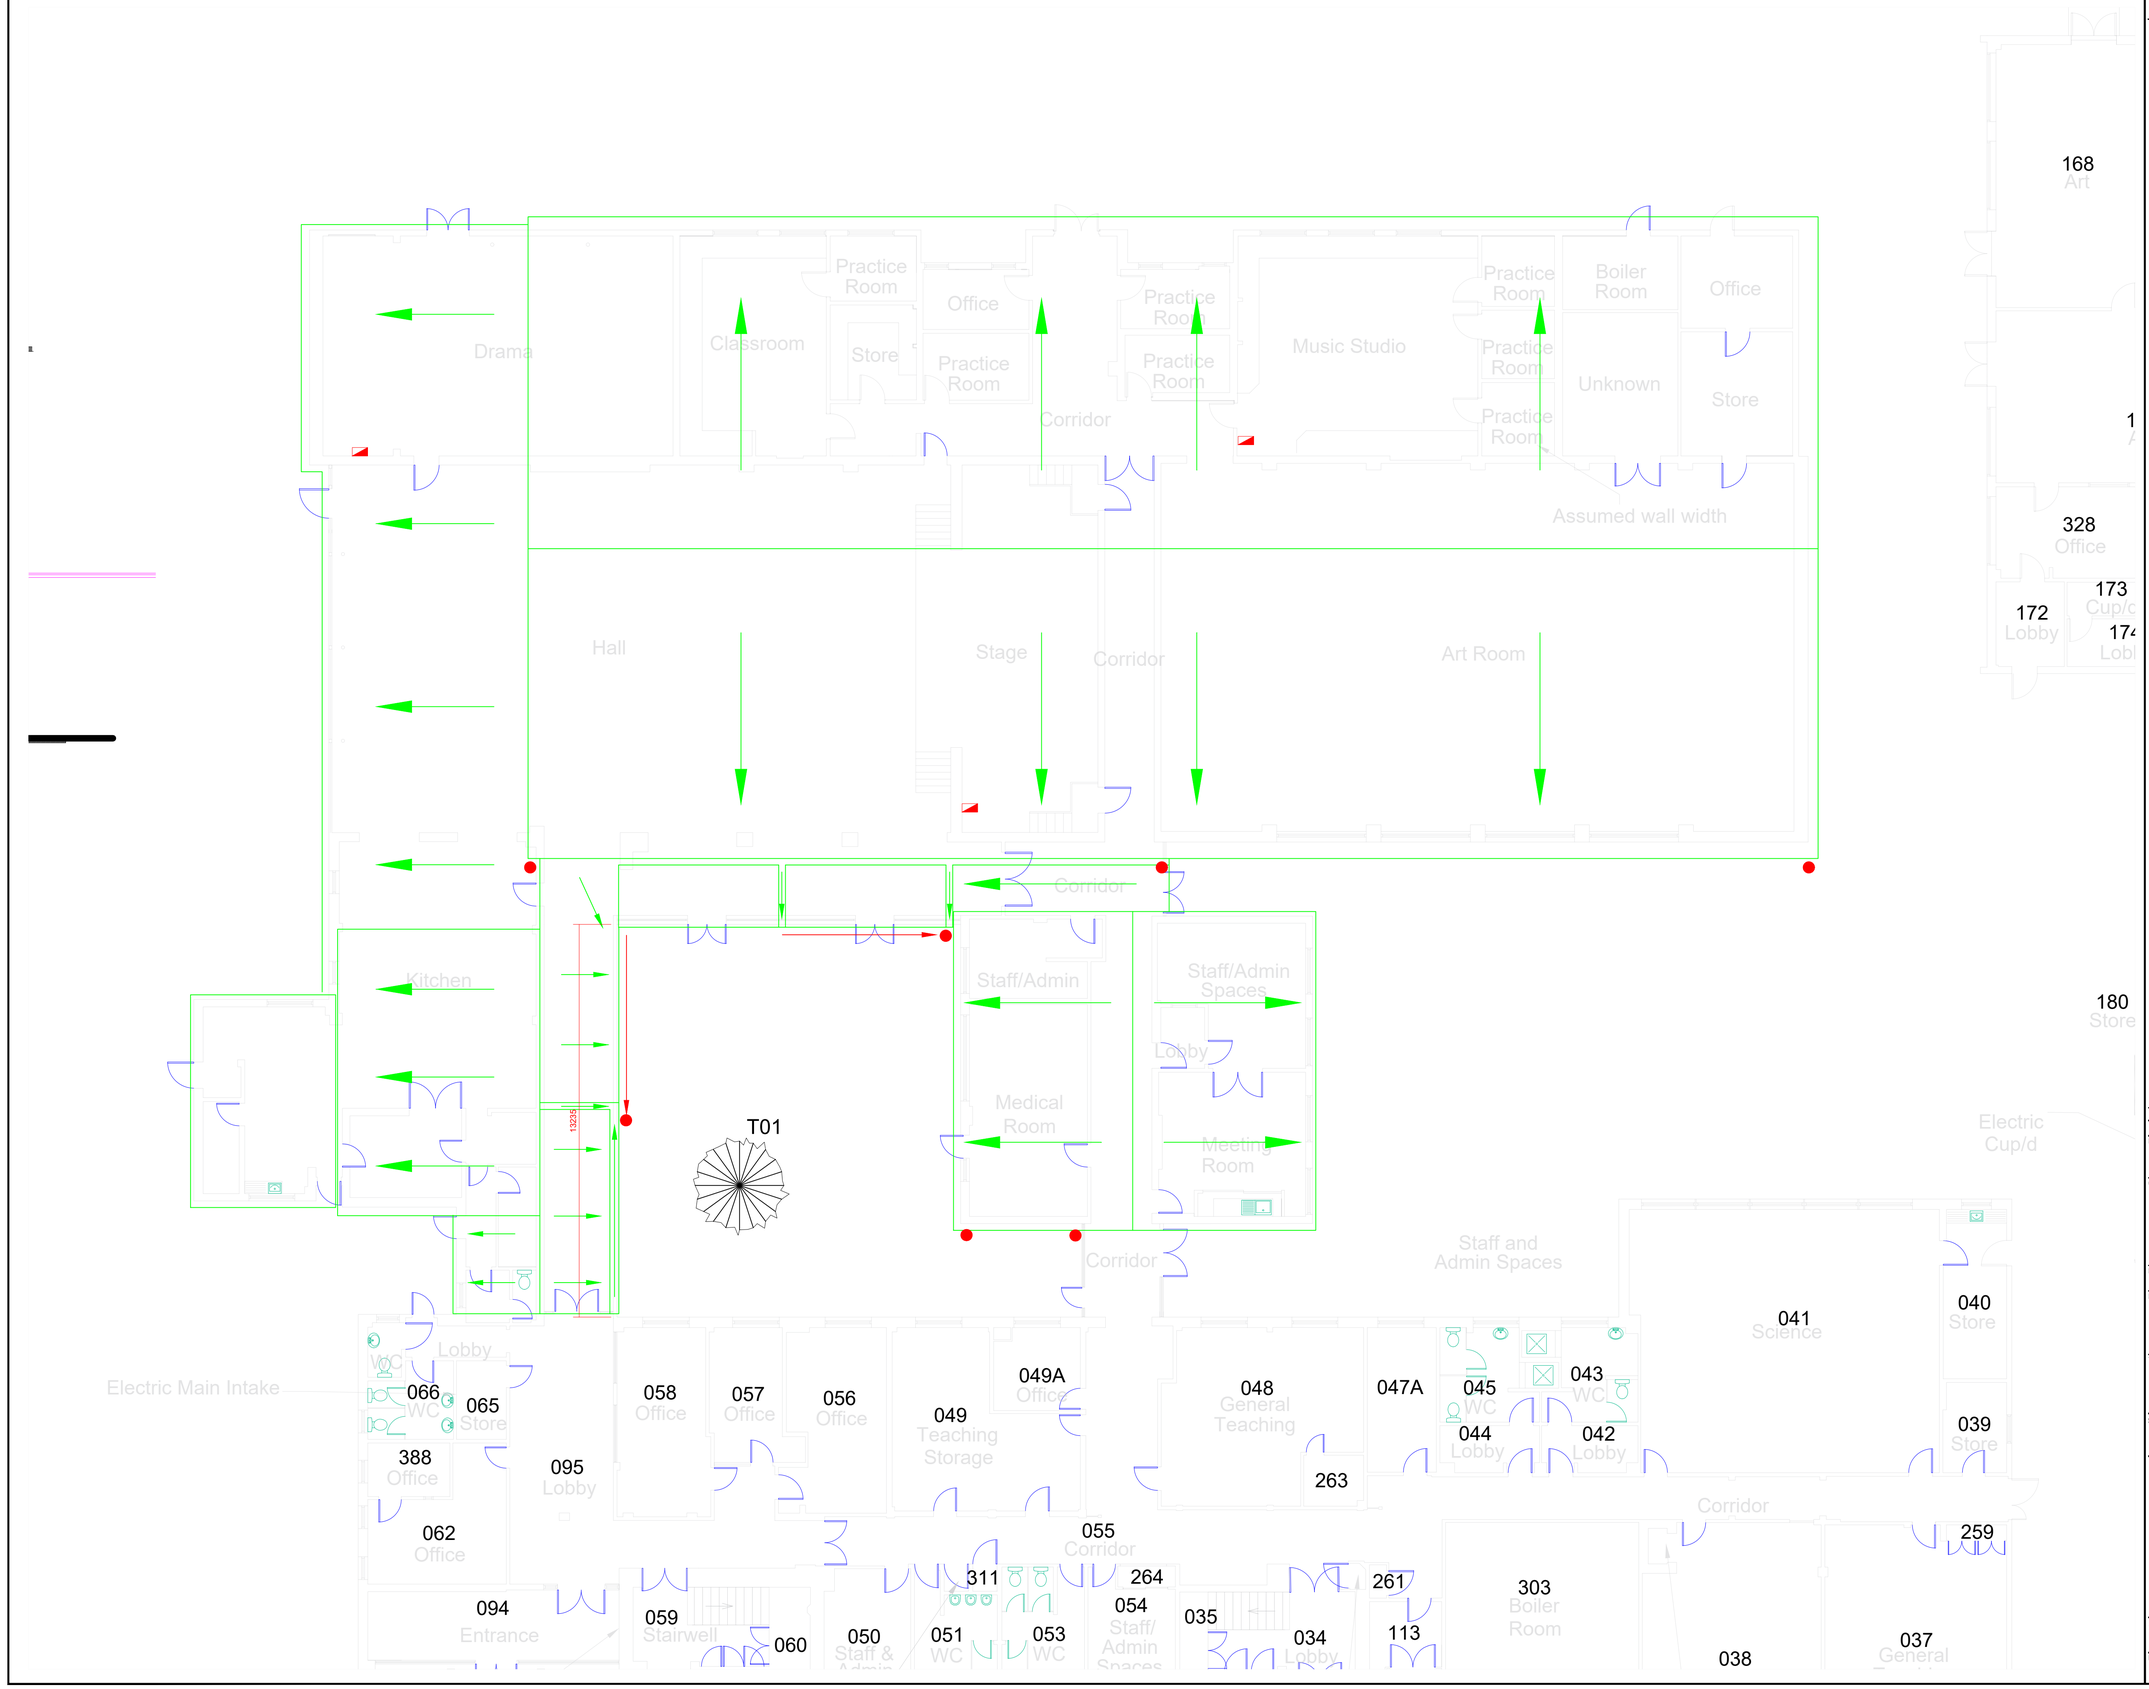

NOTES

Notes

REV	DATE	DESCRIPTION	DRN	CHK	APP
	04.01.21	Initial issue	IMA	MA	

EMPLOYER

CLIENT

St Phillip Howard Catholic High School
Elm Grove South
Barnham

PROJECT No: 1082

PROJECT:

PROPOSED NEW DINING HALL ENCLOSED CANOPY

TITLE:

Existing roof & drainage details

STATUS:	SCALE:	SIZE:
initial issue	1:100	A1

ABBOTT Ltd
CHARTERED SURVEYORS

Abbott Surveyors Limited
19 Bowmans Close
Steyning
West Sussex
BN44 3SR

01903 813821 TELEPHONE
martyn@abbottsurveyors.com EMAIL

ALL DIMENSIONS TO BE CHECKED ON SITE - THIS DRAWING IS COPYRIGHT.
THIS DESIGN IS BY ABBOTT SURVEYORS LIMITED GIVING THE DESIGN INTENT.
RESPONSIBILITY IS TRANSFERED IF ANY ALTERATION IS MADE TO THIS DESIGN.

DWG No: 1082/PL-003 REV: