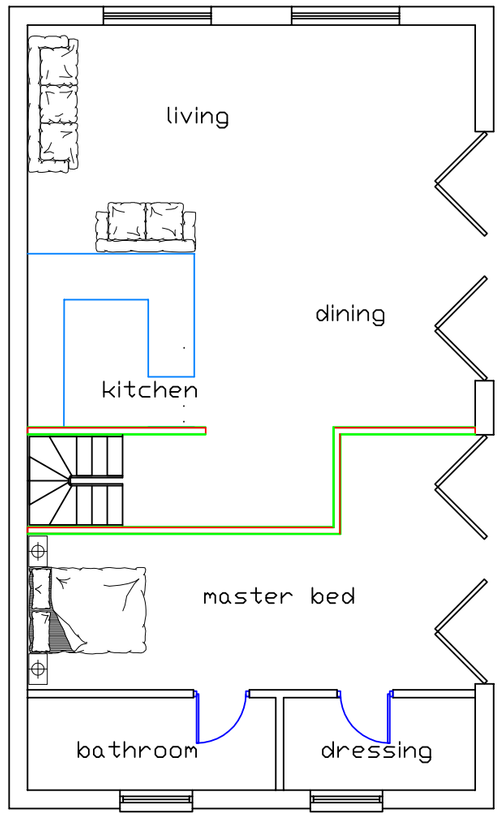

Ground

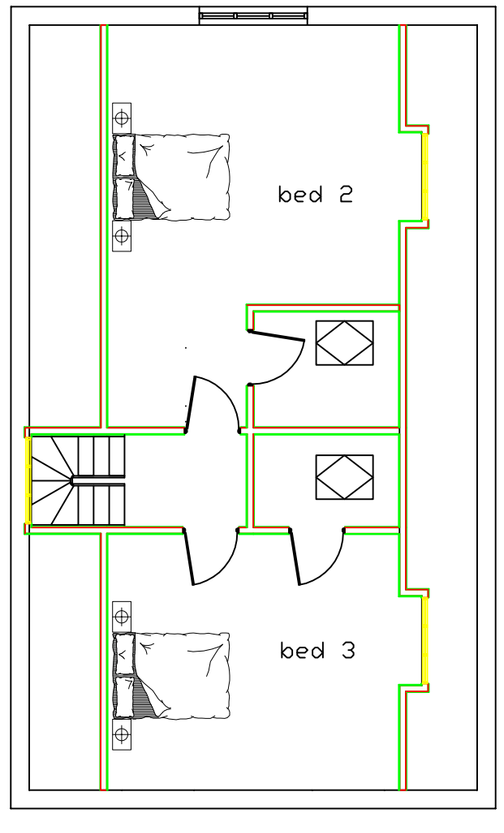

First

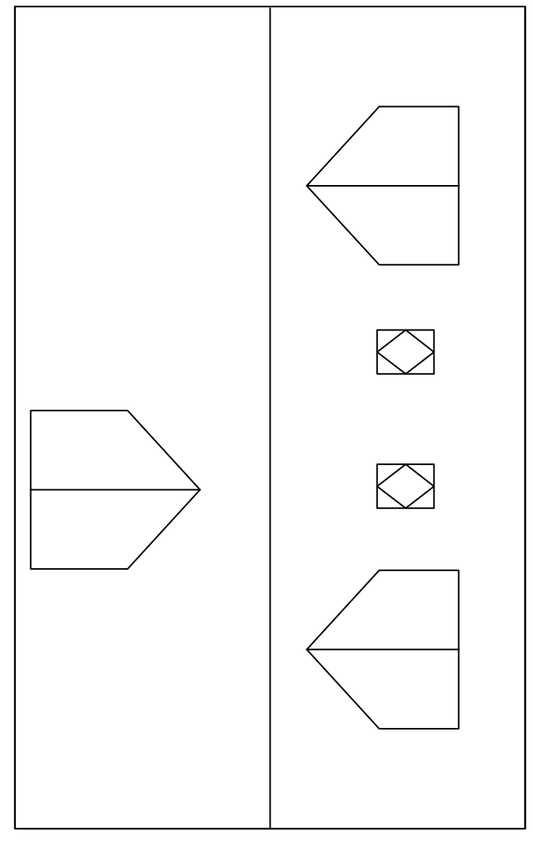

Roof

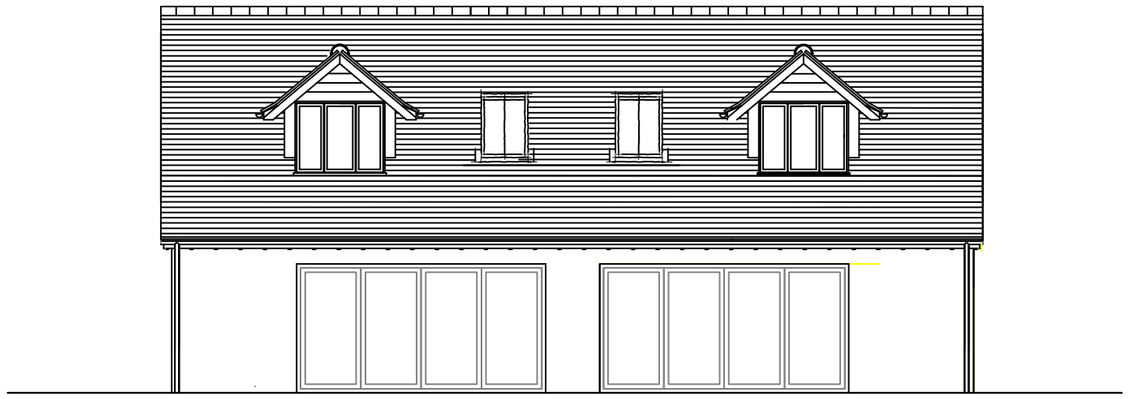

North East

North West

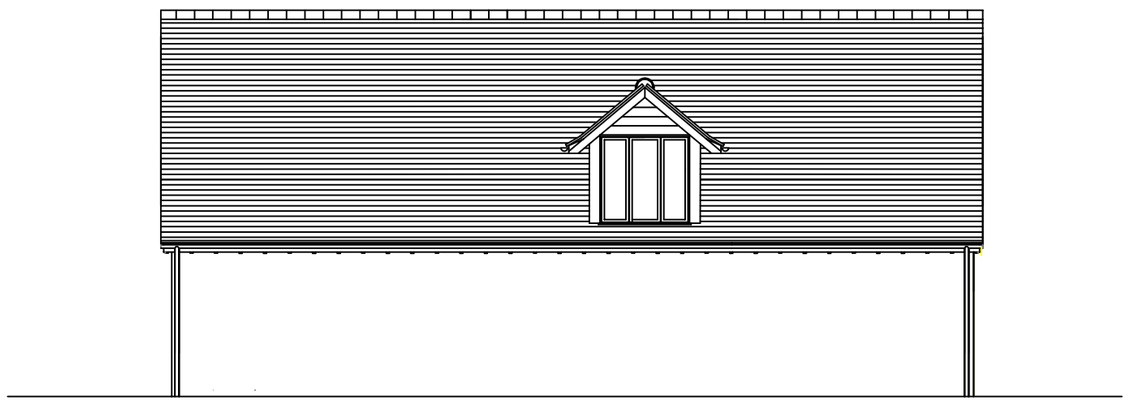

South West

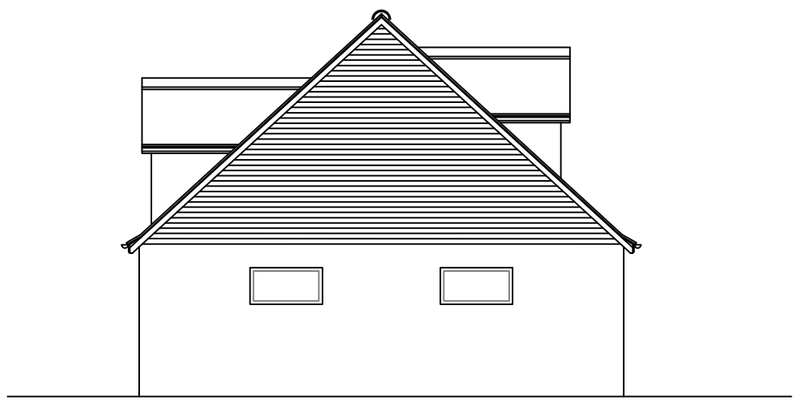

South East

CLIENT	PROJECT	TITLE	STATUS	DRAWN BY	REVIEWED BY
D KEET	MEADOW VIEW BARNHAM	PERMITTED FIRST FLOOR EXTENSION	PLANNING	SJ	SJ
			DATE: 05.07.18	SCALE: 1:100 @ A2	DRAWING NUMBER: 9

STEPHEN JUPP MRTPI
CHARTERED TOWN PLANNER
348 CHICHESTER ROAD, BOGNOR REGIS
West Sussex PO21 5BX
Tel 01243 649141
Email: steve@planning-solutions.co.uk
www.planning-solutions.co.uk

ARUN DISTRICT COUNCIL BN/40/18/CLP