


Notes

- 1 All dimensions are in millimetres.
- 2 For dimensions of soakaways refer to schedules on contract specific drawings.
- 3 HR400 B125 covers are suitable for the following locations :
 - A) Verges
 - B) Footways / Pedestrian Areas
 - C) Car Parks
- 4 Units shall be Charcon Permavoid 150, or equivalent contact Charcon Tel : 01509 615100
- 5 Units shall be laid fully in accordance with manufacturers instructions
- 6 All details shall otherwise be in accordance with The Department of Transport Specification For Highway Works, 7th Edition.
- 7 Soakaways shall be 5m away from any buildings or structures.

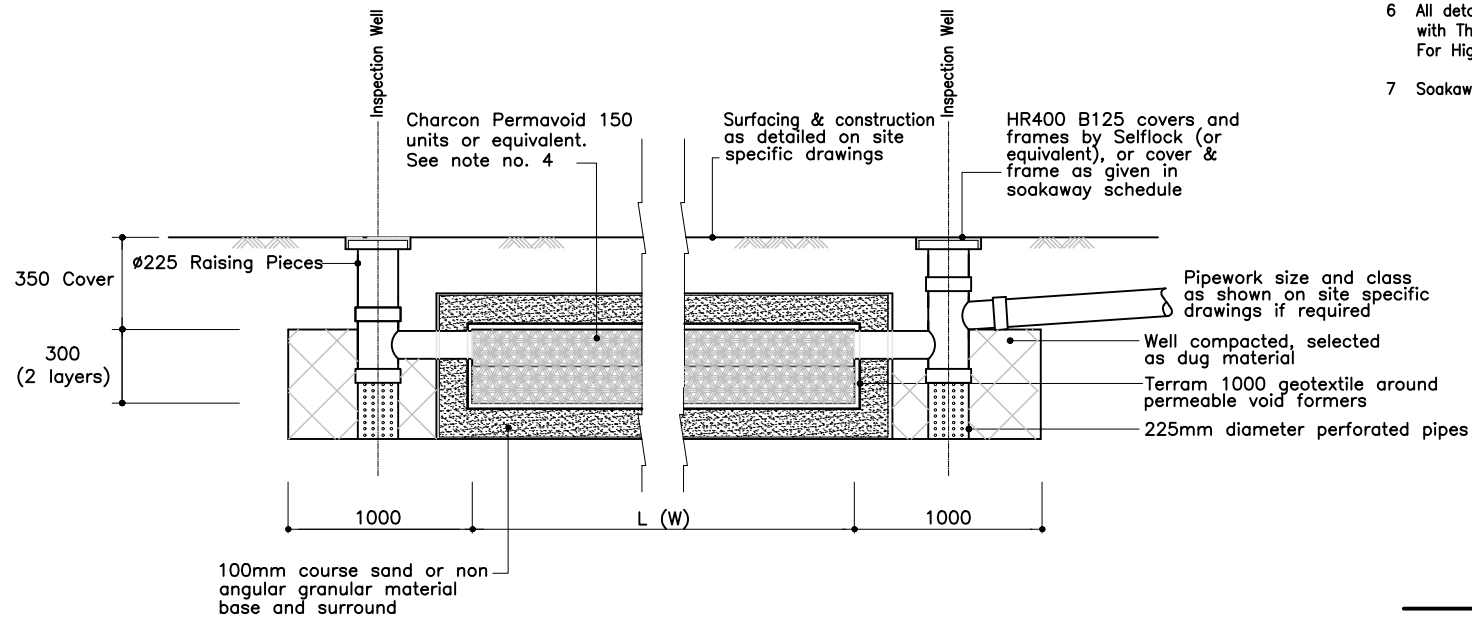

Soakaway Serving 310m² (House) : Length (L) = 15.27m. Width (W) = 4.97m

Soakaway Serving 120m² (Garage) : Length (L) = 7.81m. Width (W) = 3.55m

REV	DESCRIPTION	DATE

Archibald Shaw		
Consulting Civil & Structural Engineers One Little London Chichester West Sussex PO19 1PP Telephone: 01243 786471 Facsimile: 01243 779346 mail@archibaldshaw.co.uk www.archibaldshaw.co.uk		
PROJECT Standard Detail High Storage Soakaway : Permavoid 150 Units Meadow View, Barnham		
DRAWN BY RJL	CHECKED BY PEF	DESIGNED BY RJL
SCALE N.T.S.	DATE Mar. 2019	STD NO. 30253-STD.01.63
REVISION -		-