




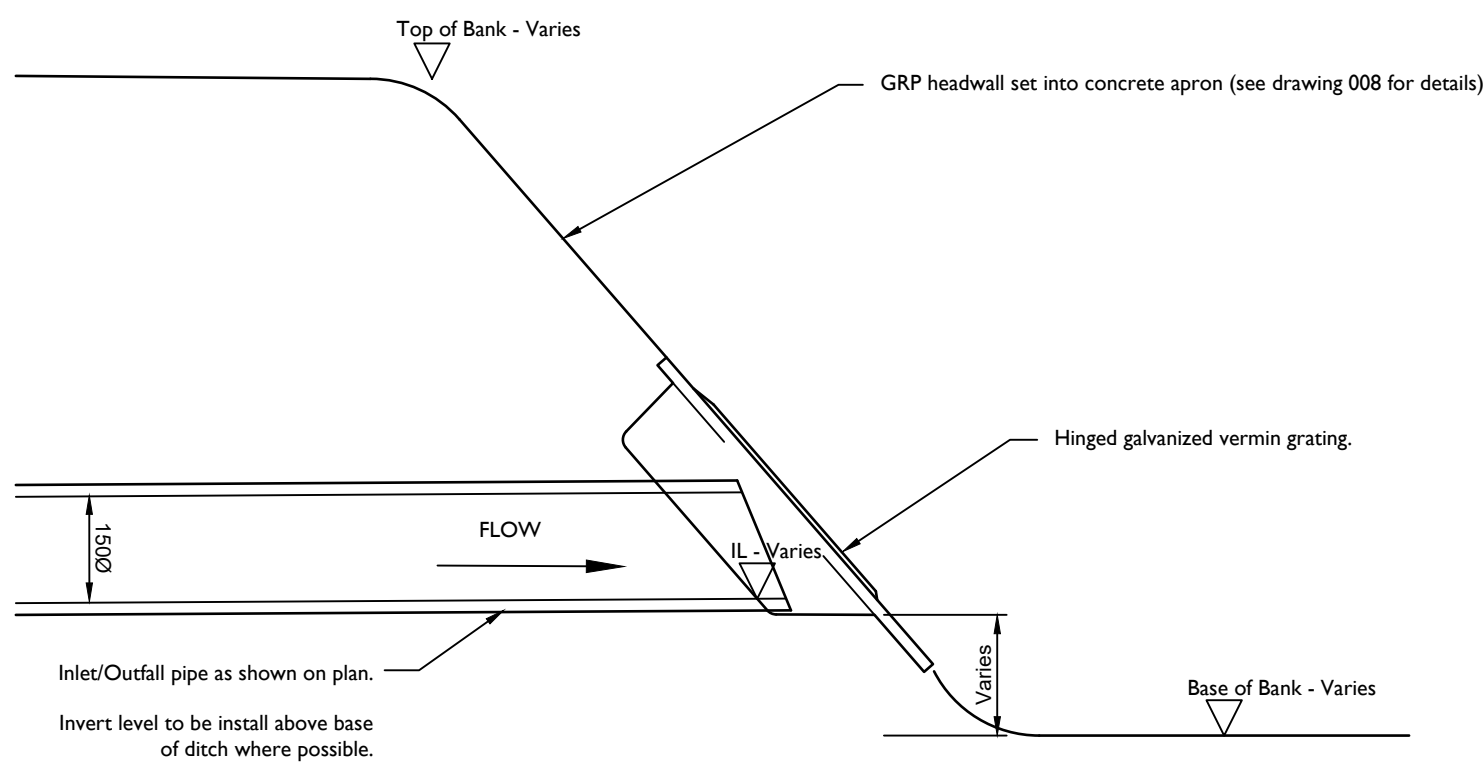

TYPE A HEADWALL - GRP HEADWALL
OUTFALL TO WATERCOURSE
CROSS SECTION
(Scale 1:20)

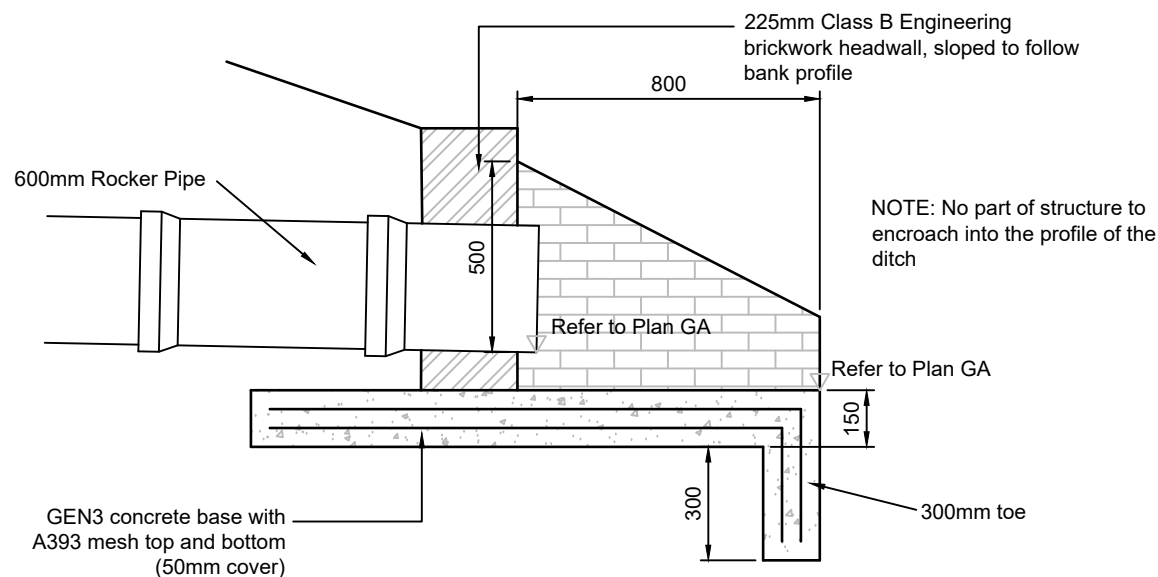


SECTION

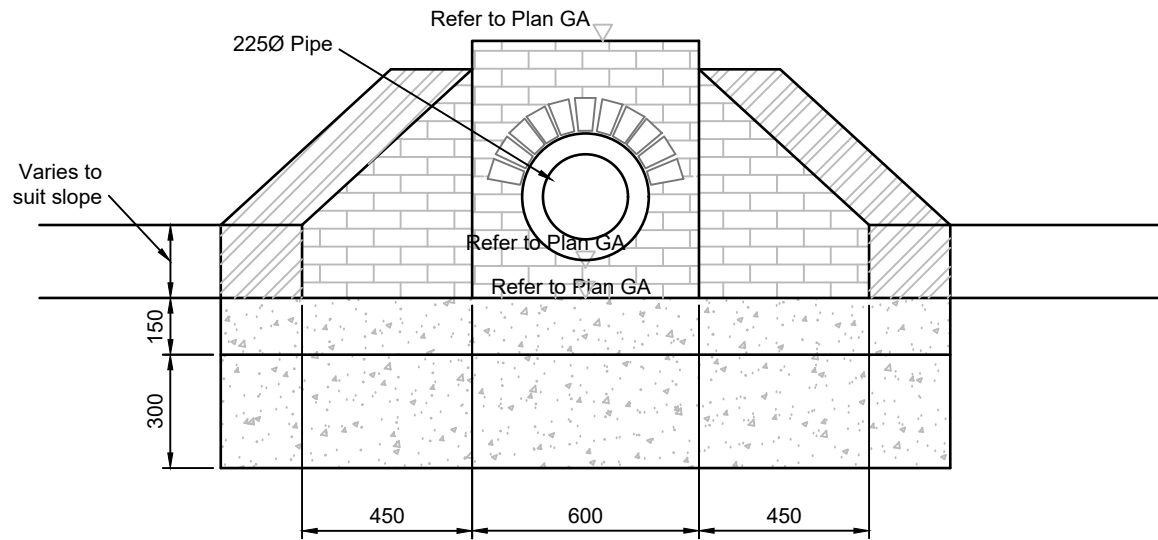


ELEVATION

TYPE B HEADWALL - BRICK HEADWALL
DETAIL
(Scale 1:20)

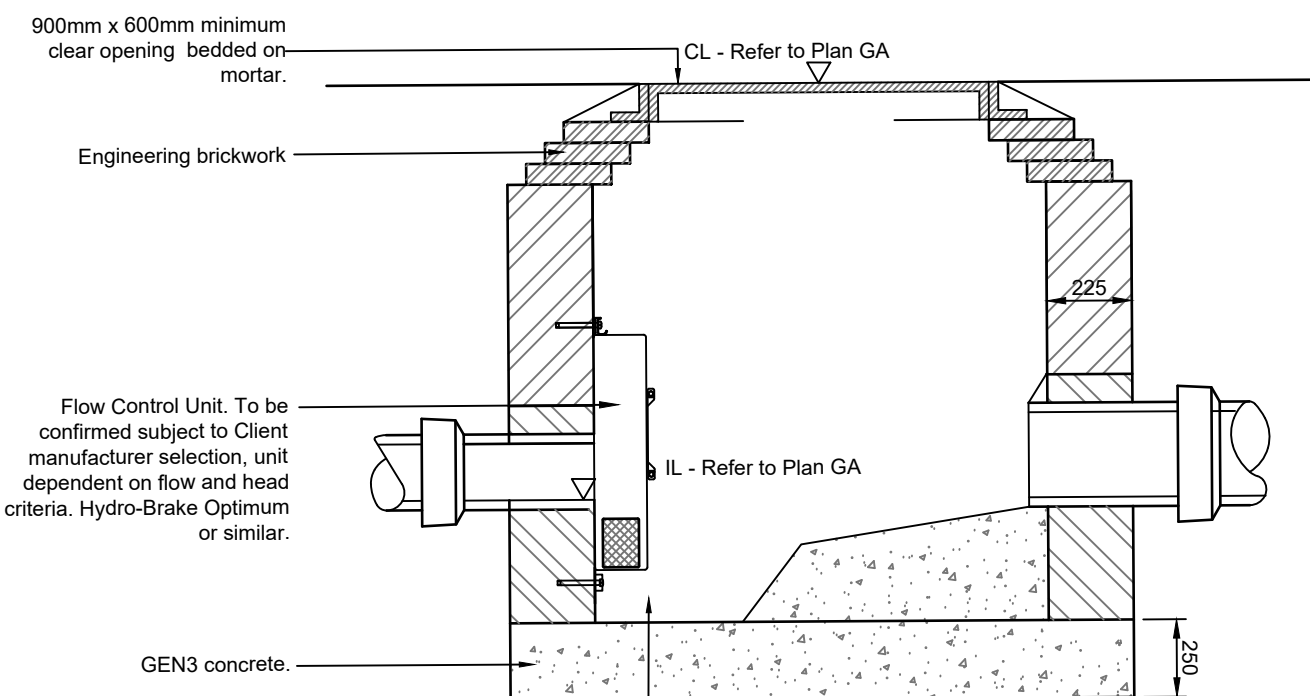


SECTION


Refer to flow control manufacturers details for Sump dimension.

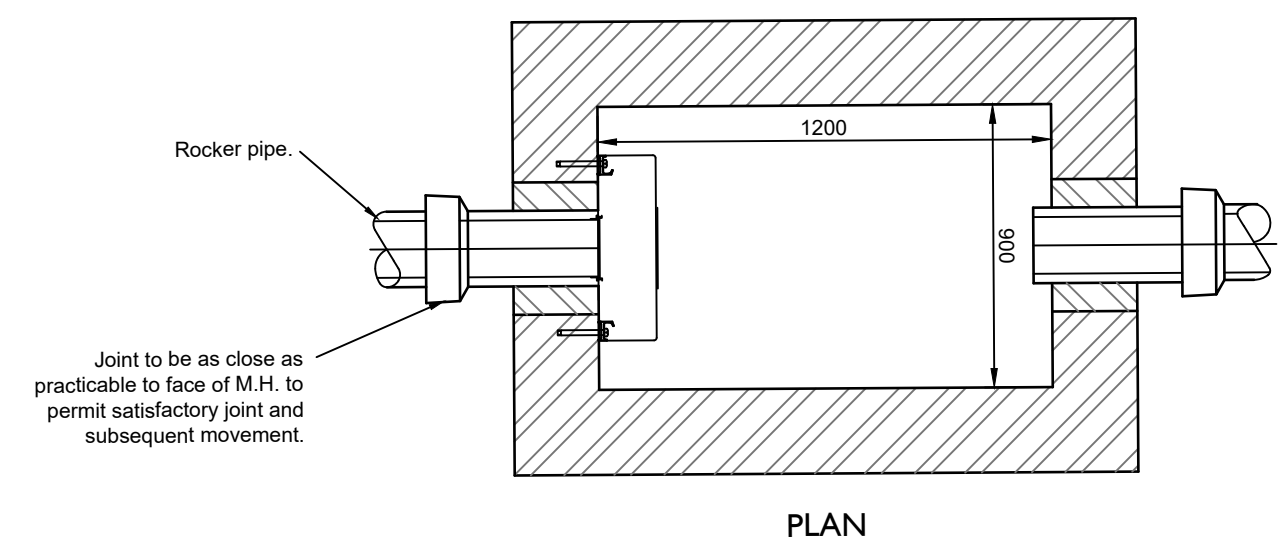


PLAN

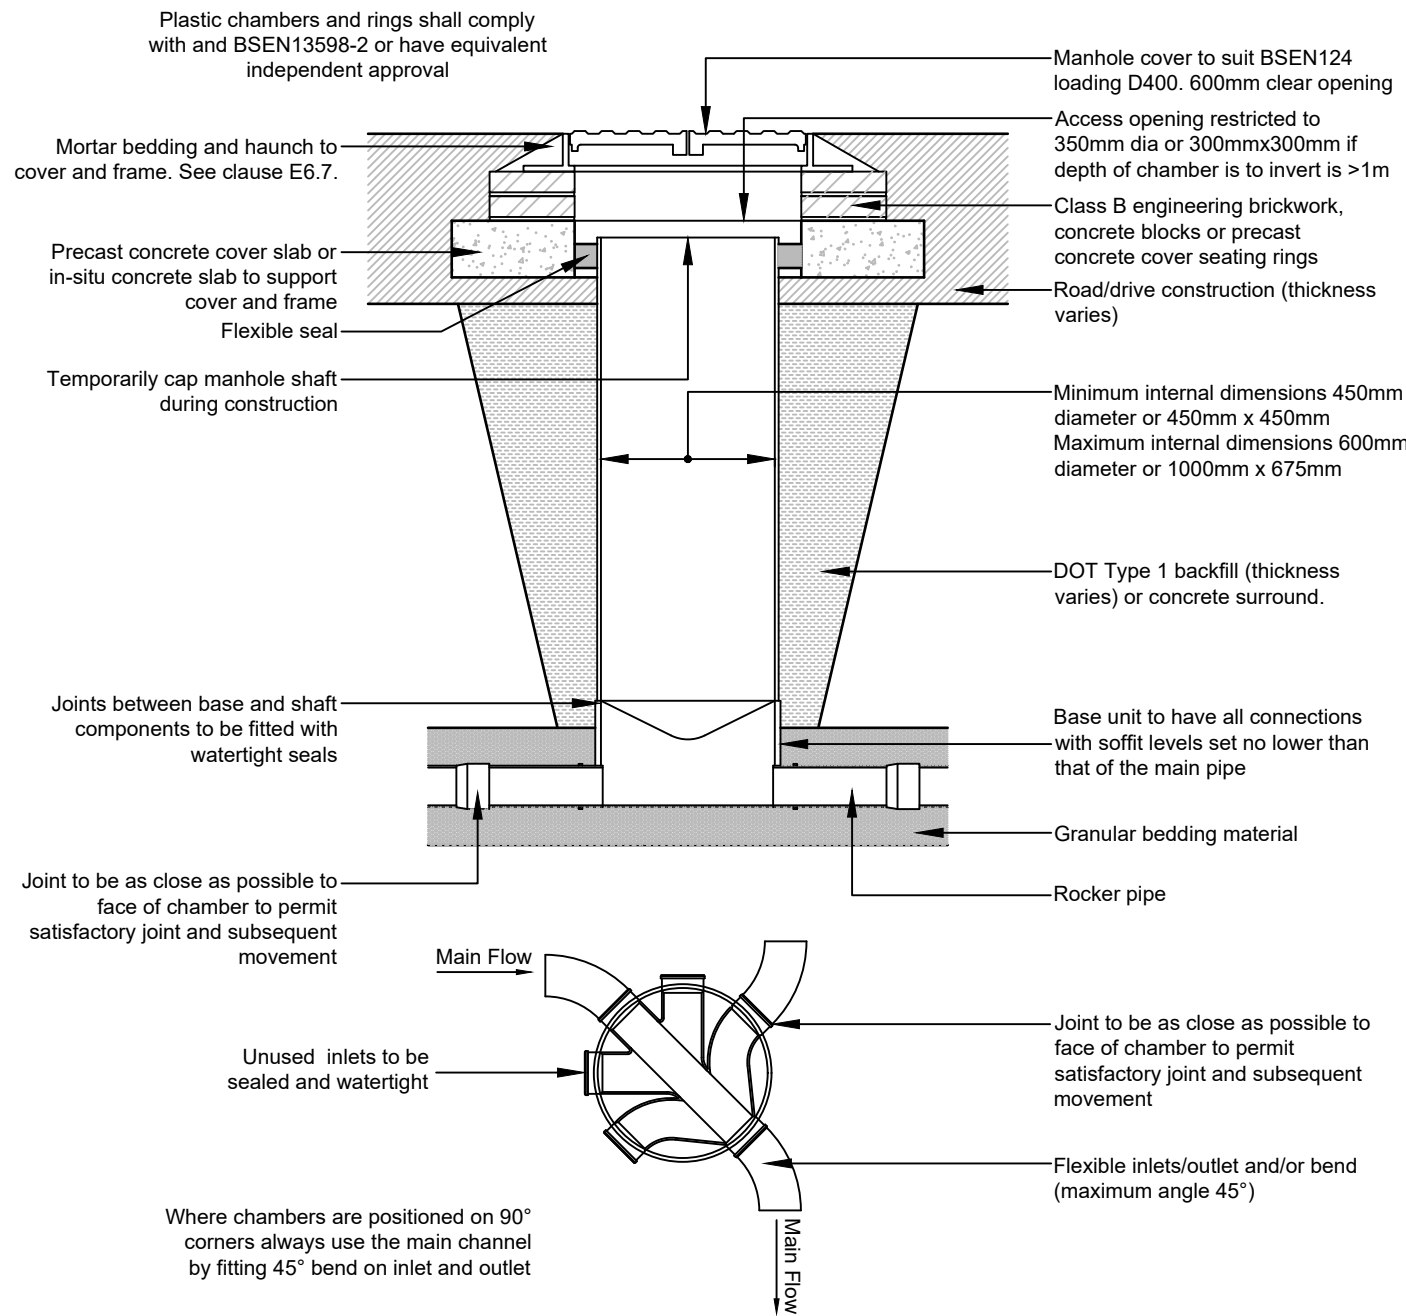


TYPICAL ACCESS CHAMBER DETAIL - TYPE 3
3m maximum depth to from cover to pipe soffit. (non entry) vehicle loading
(Scale 1:20)

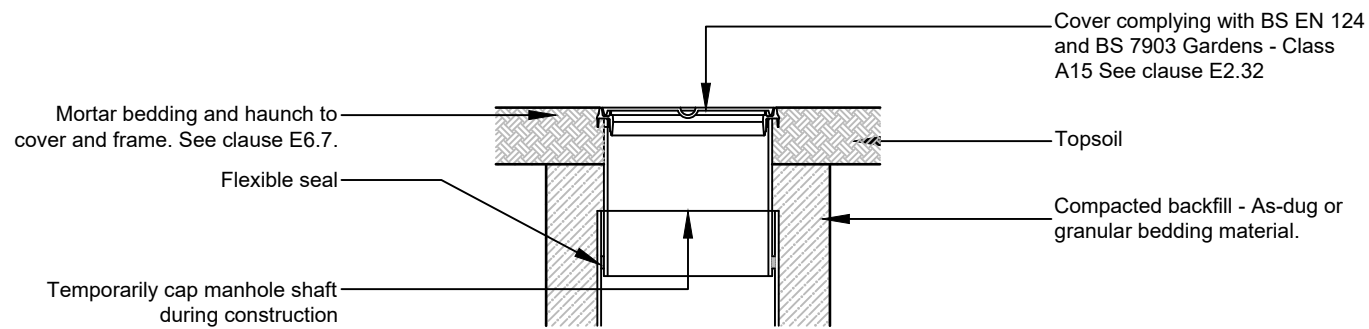


ALTERNATIVE TOP DETAIL - TYPE 3
Sited in domestic gardens subject to pedestrian loading only
(Scale 1:20)

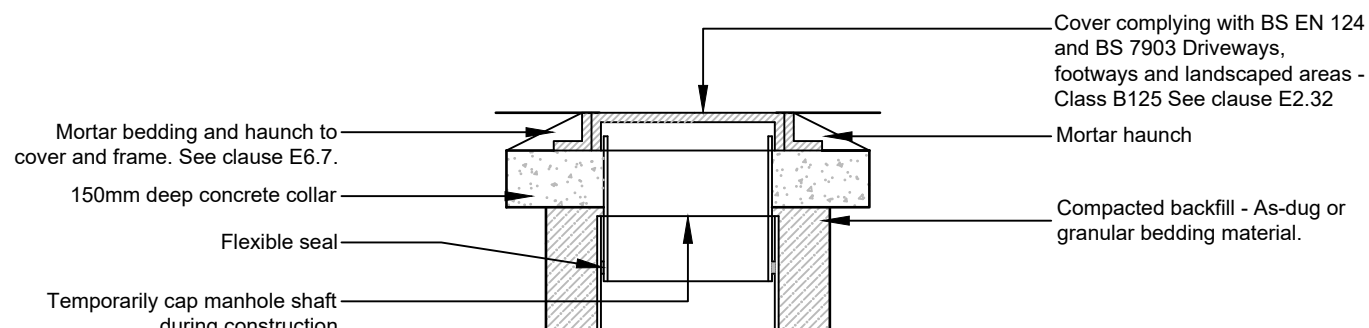


ALTERNATIVE TOP DETAIL - TYPE 3
Sited in driveways/paved areas subject to light vehicle loading only
(Scale 1:20)

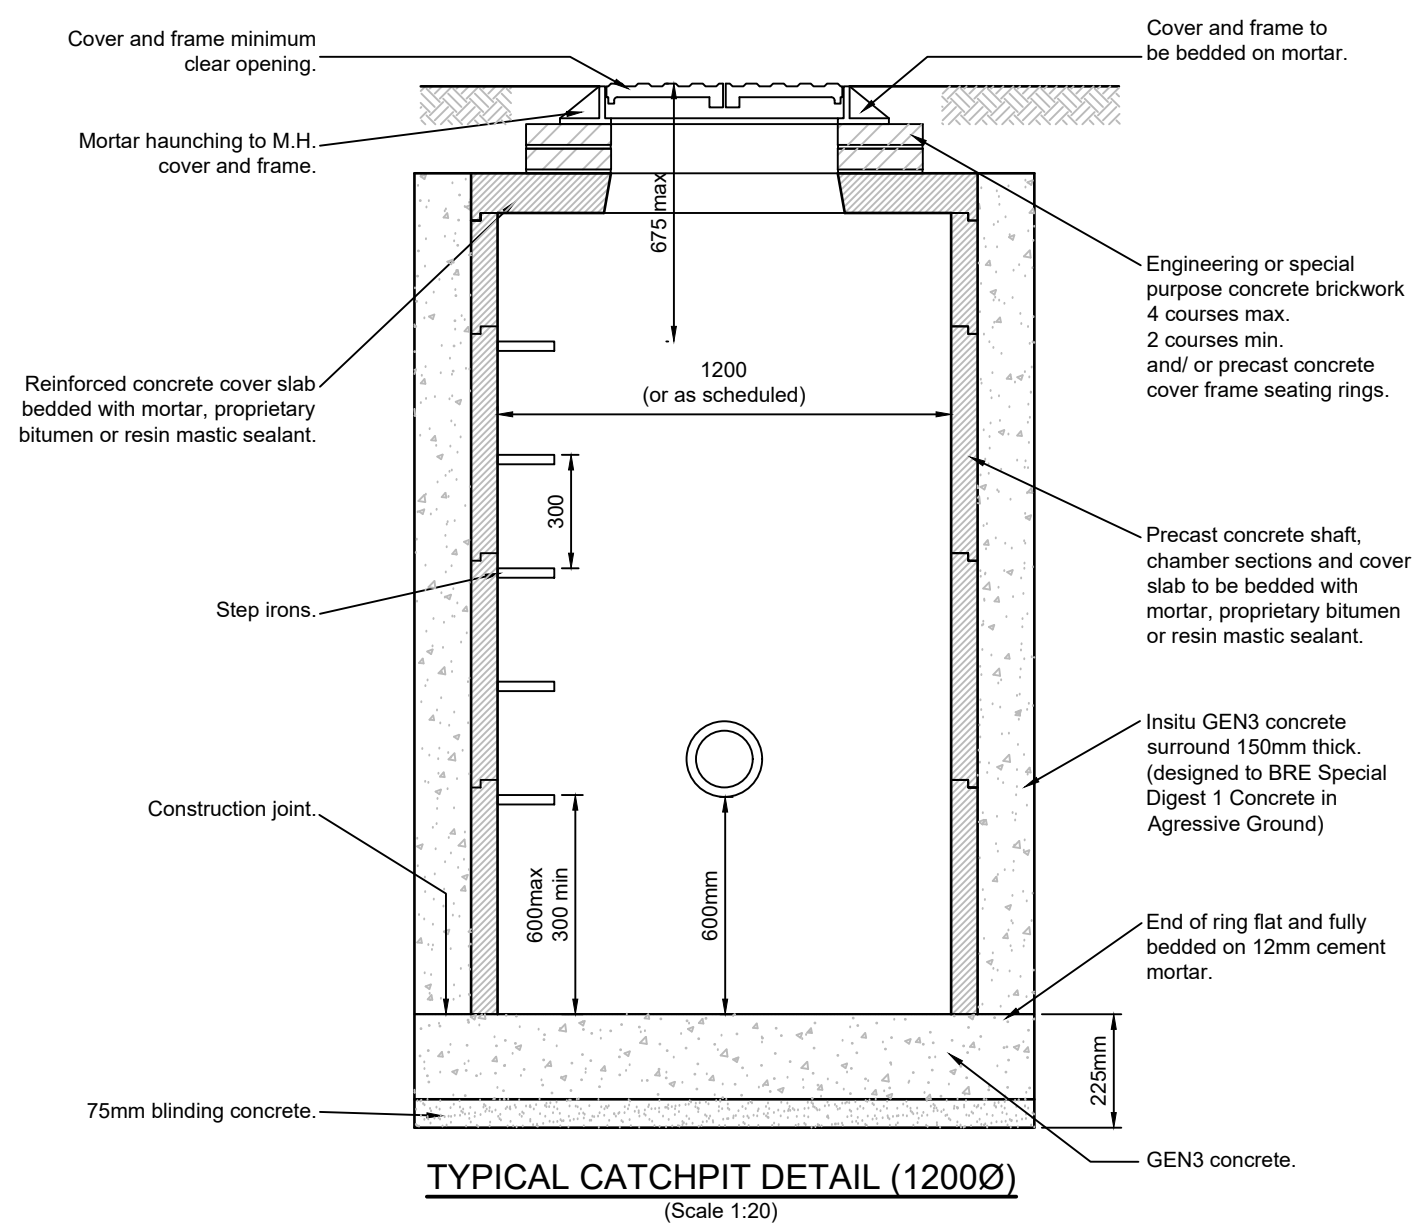

TYPICAL CATCHPIT DETAIL (1200Ø)
(Scale 1:20)

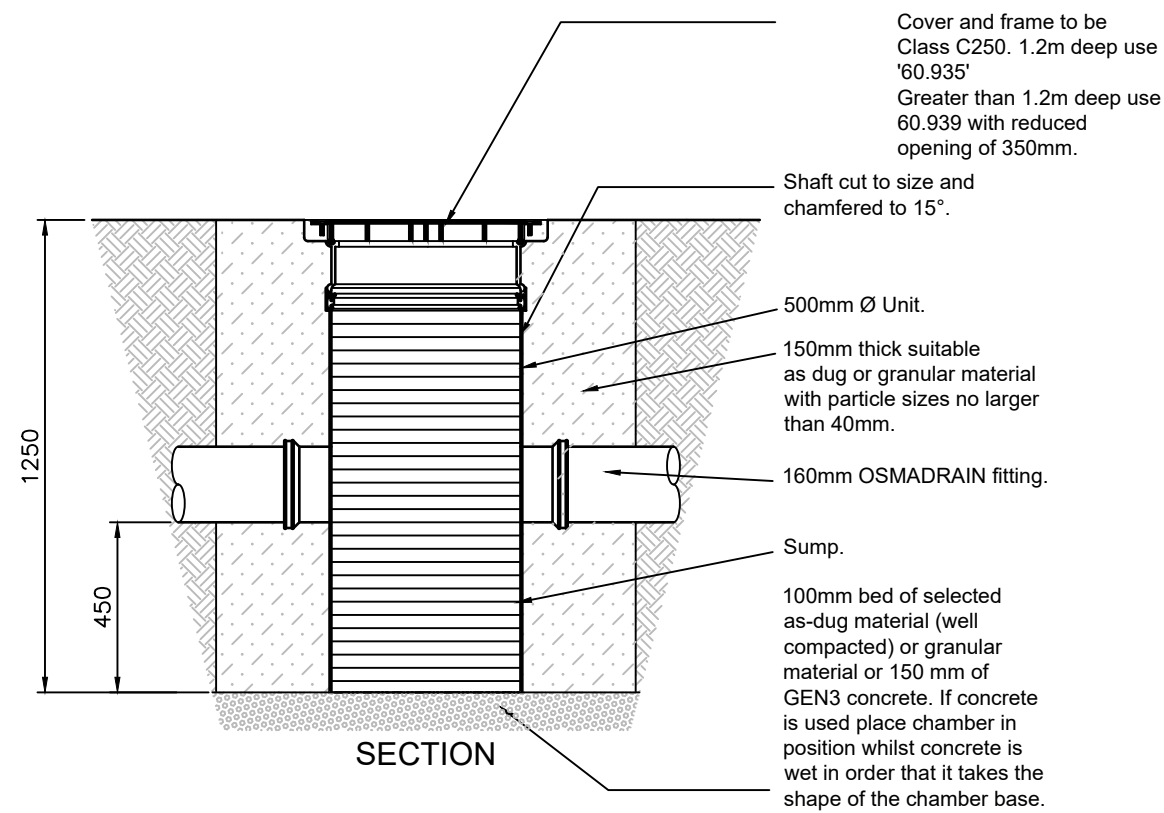

POLYPROPYLENE SHALLOW SILT TRAP
DETAIL (500Ø)
(Scale 1:20)

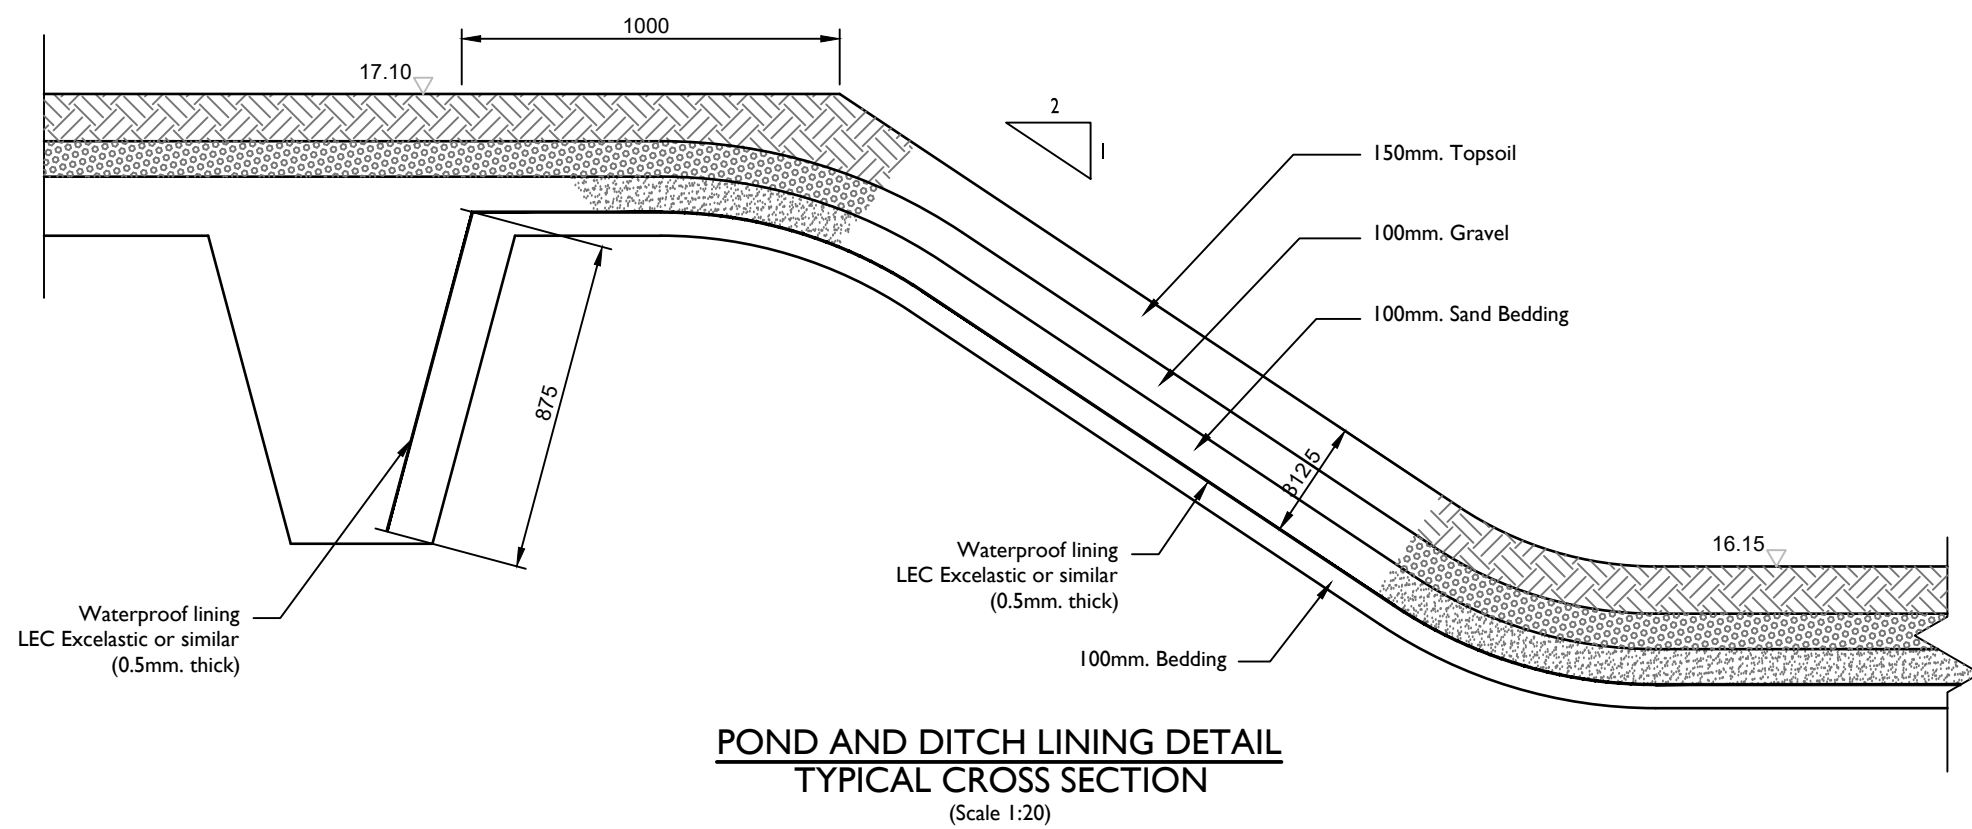

POND AND DITCH LINING DETAIL
TYPICAL CROSS SECTION
(Scale 1:20)

1:20 @ A1
1:40 @ A3
0 200 400 600 800 1000 1200 1400 1600 1800 2000 mm

NOTES

- This drawing is to be read in conjunction with all other Bright Plan Civils drawings, and with all relevant Architect's and Engineer's drawings and specification. Any discrepancies found are to be reported immediately to the Engineer.
- Bright Plan Civils accepts no responsibility for inaccuracies in data provided by third parties such as topographic surveys or Ordnance Survey mapping.
- Do not scale, work to figured dimensions only. All dimensions are in millimeters unless noted otherwise and all levels are in metres from the topographic survey datum.
- Any information given regarding existing underground services is given in good faith after consultation with the relevant authority, however accuracy is not certain. The main contractor is responsible for checking all information on site prior to work commencing and taking due care whilst undertaking the works.
- All dimensions to be checked on site. All details and dimensions relating to sub-contractors work must be checked and agreed between the sub-contractor or supplier and the general contractor.
- The electronic information from this drawing can not be guaranteed as dimensionally drawn exact. Figured dimensions must be used for setting out and detailing. Bright Plan Civils logs and company information must be removed from copies if information is re-used.

PRELIMINARY NOT FOR CONSTRUCTION

This map is based on or reproduced from Ordnance Survey material with the permission of Ordnance Survey on behalf of the controller of Her Majesty's Stationary Office (c) Crown Copyright. This drawing is based upon Ordnance Survey mapping - BPC accept no liability for any inaccuracies with the data. (c) Crown Copyright 2018. All rights reserved. Licence number 100022432

Rev.	Amendments	Date
-	Original Issue	13/01/2021



BRIGHT PLAN CIVILS
Transport Planning and Infrastructure Design Consultants
2 West Barn, Norton Lane, Chichester, West Sussex PO20 3AF
Tel: 01243 210418
www.bpcivils.co.uk enquiries@bpcivils.co.uk

Drawing Status	PRELIMINARY		
Client	Paul Voller		
Project	Tars Farm House, Church Lane, Barnham, PO22 0DB		
Drawing Title	Sht 2 Construction Details		
Scale	Date	Drawn By	Checked By
As Shown	05/02/21	MJA	MJA
Drawing No.	D1946-PL401		Rev.
		-	