


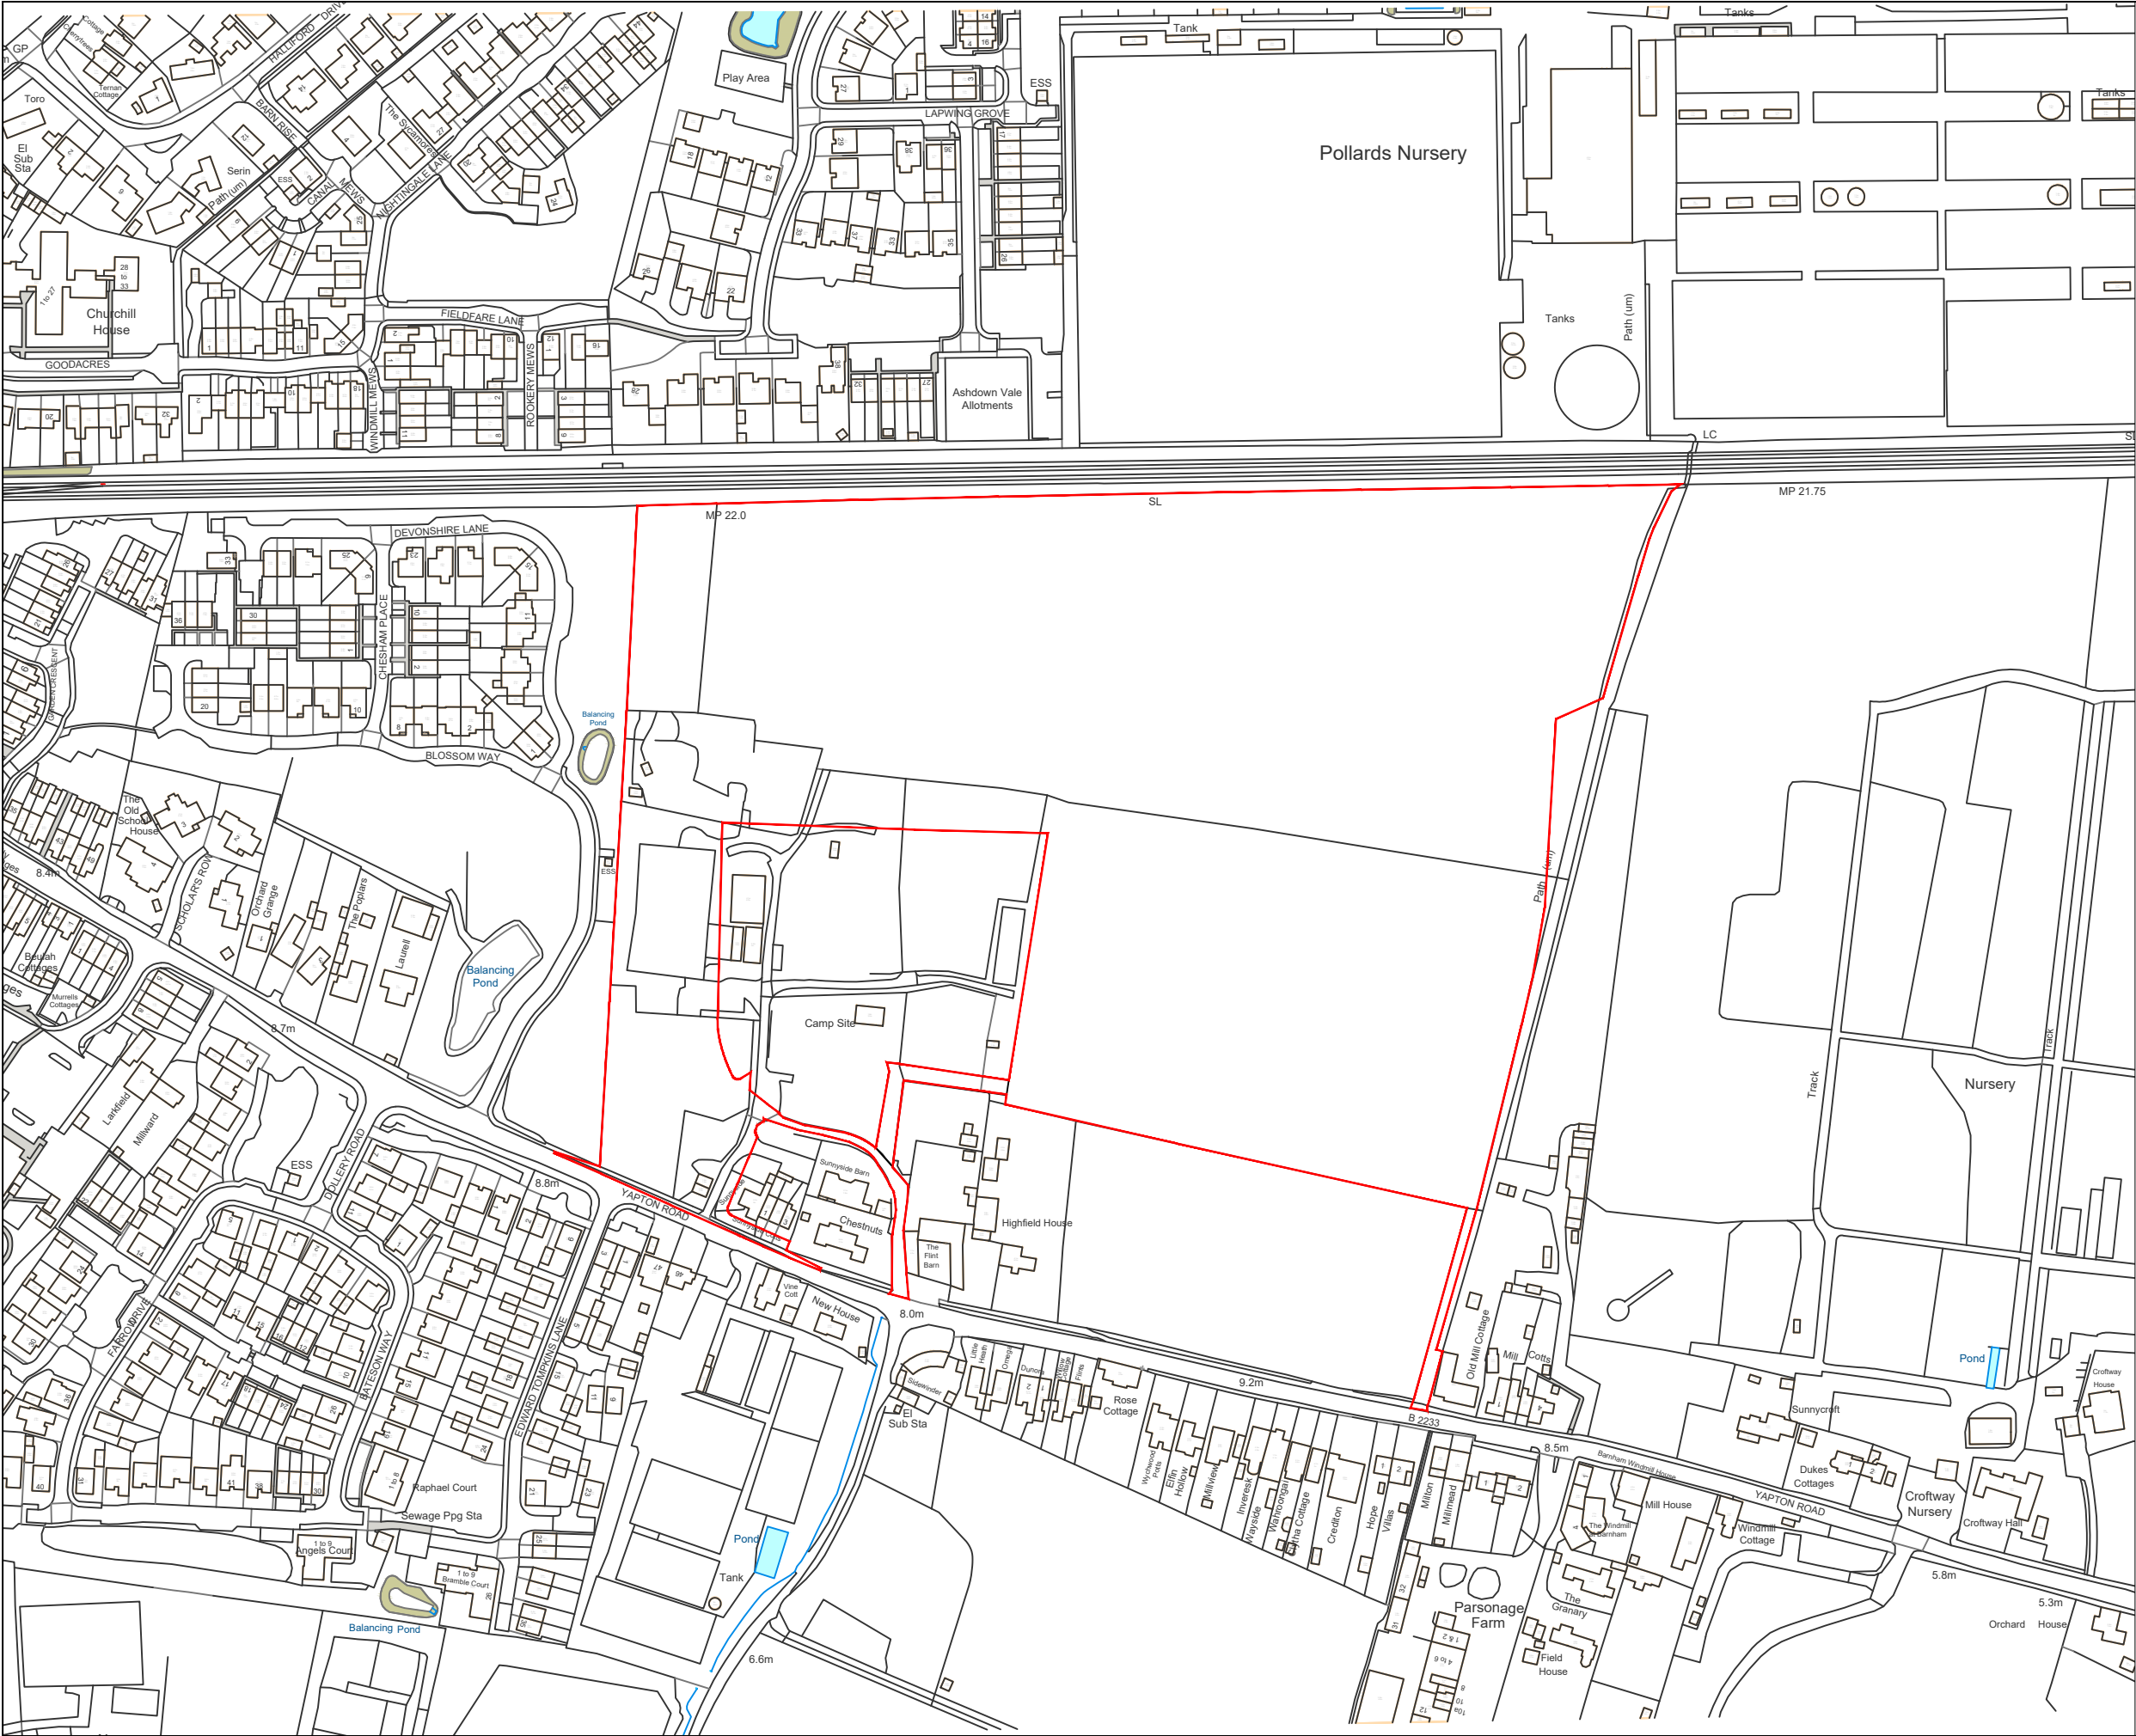

 Application Boundary
(8.09ha)



P02 13.03.2026	Planning Issue - Title Block Amend	NP
P01 25.02.2026	Planning Issue	MD

CLIENT

Luken Beck

PROJECT

Sunnyside, Barnham

TITLE

Red Line Application
Boundary

STATUS

Planning

Origin	Project	Type	Discipline	Number	Revision
DLA	2242	300	DR	L	301 P02

SCALE 1:2500 @ A3 DATE 13.03.2026

DAVIESLANDSCAPE
ARCHITECTS

Office 1C, 1-2 King Street, Stroud, Gloucestershire, GL5 3BS
w. www.d-la.co.uk e. info@d-la.co.uk t. 01453 760380