


ORIGINAL SIZE OF THIS DRAWING IS A3

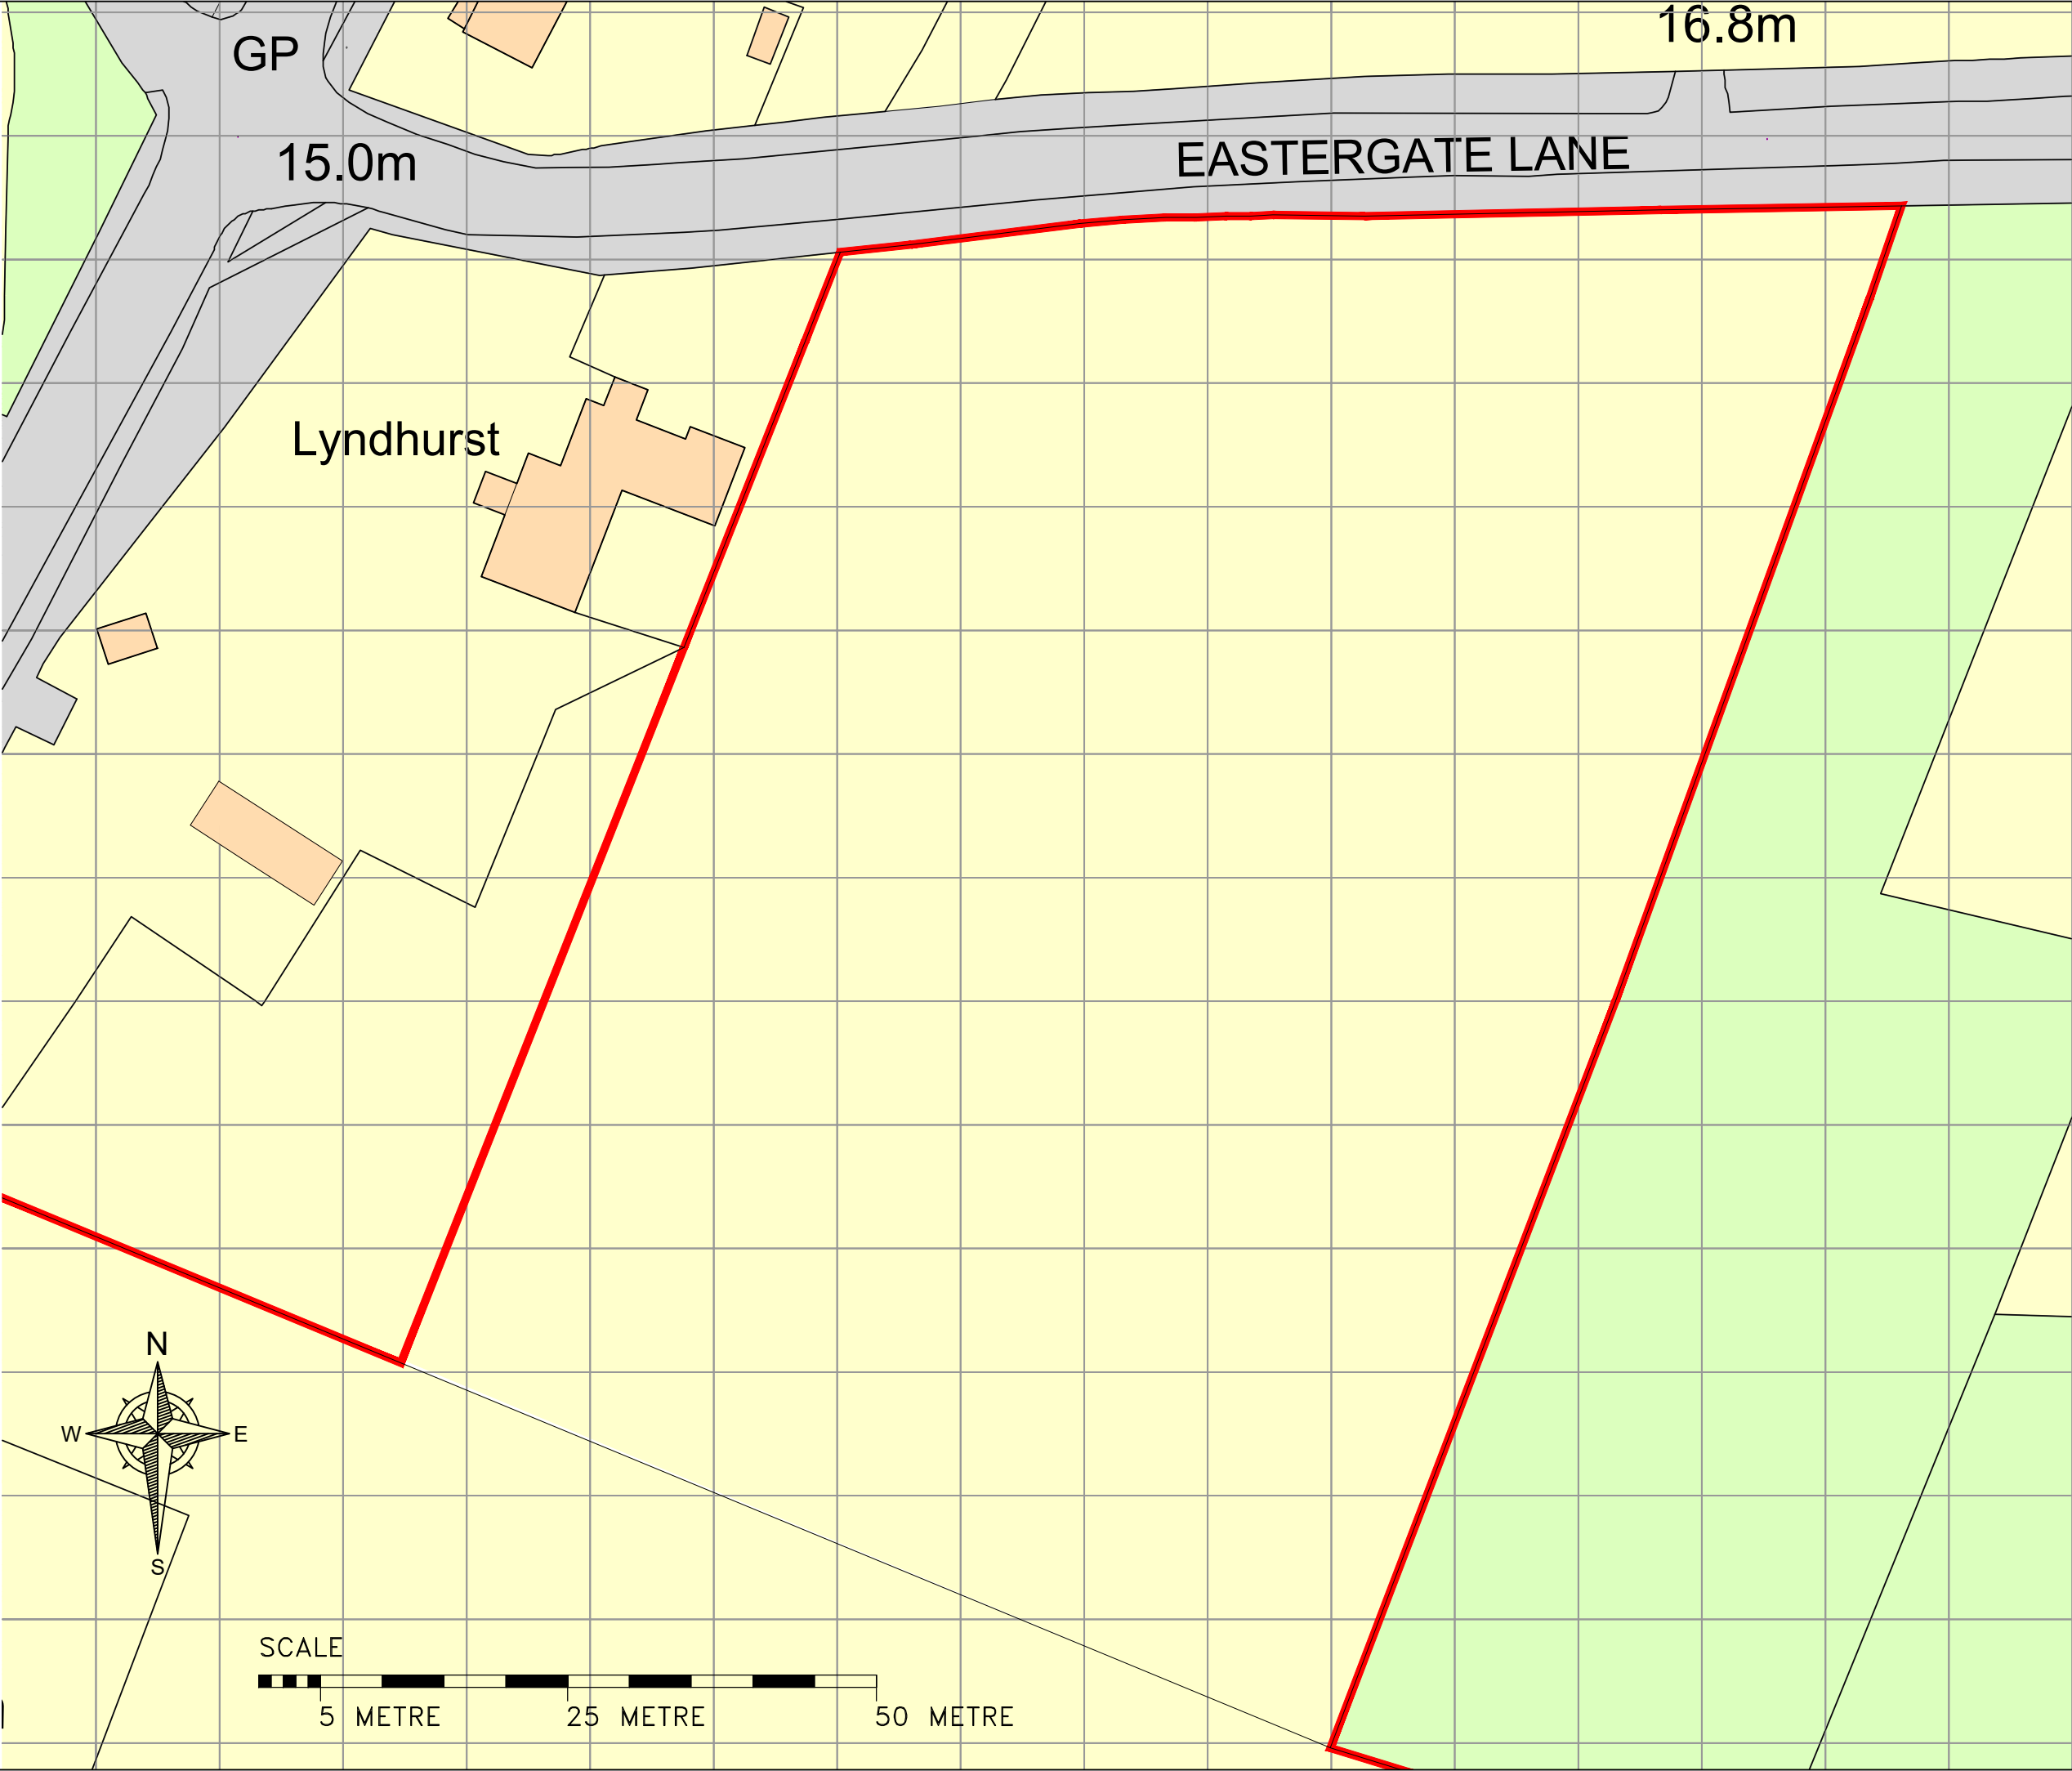

NOTES: 1. DO NOT SCALE FROM THIS DRAWING (EXCEPT FOR PLANNING APPLICATION PURPOSES). 2. ALL DIMENSIONS AND LEVELS TO BE CHECKED ON SITE BEFORE CARRYING OUT WORK.
3. ALL DISCREPANCIES TO BE REPORTED TO THE ARCHITECT BEFORE CARRYING OUT WORK. 4. READ WITH OTHER CONTRACT DOCUMENTS 5. IF IN DOUBT ASK.
COPY RIGHT & OWNERSHIP OF THIS DRAWING AND THE DESIGN OF THE BUILDING SHOWN ON THIS DRAWING IS VESTED IN THE ARCHITECTS WHOSE PRIOR WRITTEN
CONSENT IS REQUIRED FOR ITS USE, REPRODUCTION OR FOR COPYING TO ANY THIRD PARTY.

© COPYRIGHT - ALL RIGHTS RESERVED

PROJECT

Follyfoot Farm, Fontwell.

CLIENT

Roy & Mary Smith

DRAWING TITLE

Block Plan as Existing

COMPUTER FILE NAME

DWG.DWG

DRAWN

DH

CHECKED DATE

MB Feb '20

SCALE - AS SCALE RODS

1:500

PROJECT NUMBER

1745

ACTUAL DRAWING NUMBER

02

REVISION

A

ARCHITECTS

DESIGN

&

MANAGEMENT

ARUN DISTRICT COUNCIL

DATE

25.02.21

General update

REVISIONS

TEL. 01243 771166