


ORIGINAL SIZE OF THIS DRAWING IS A3

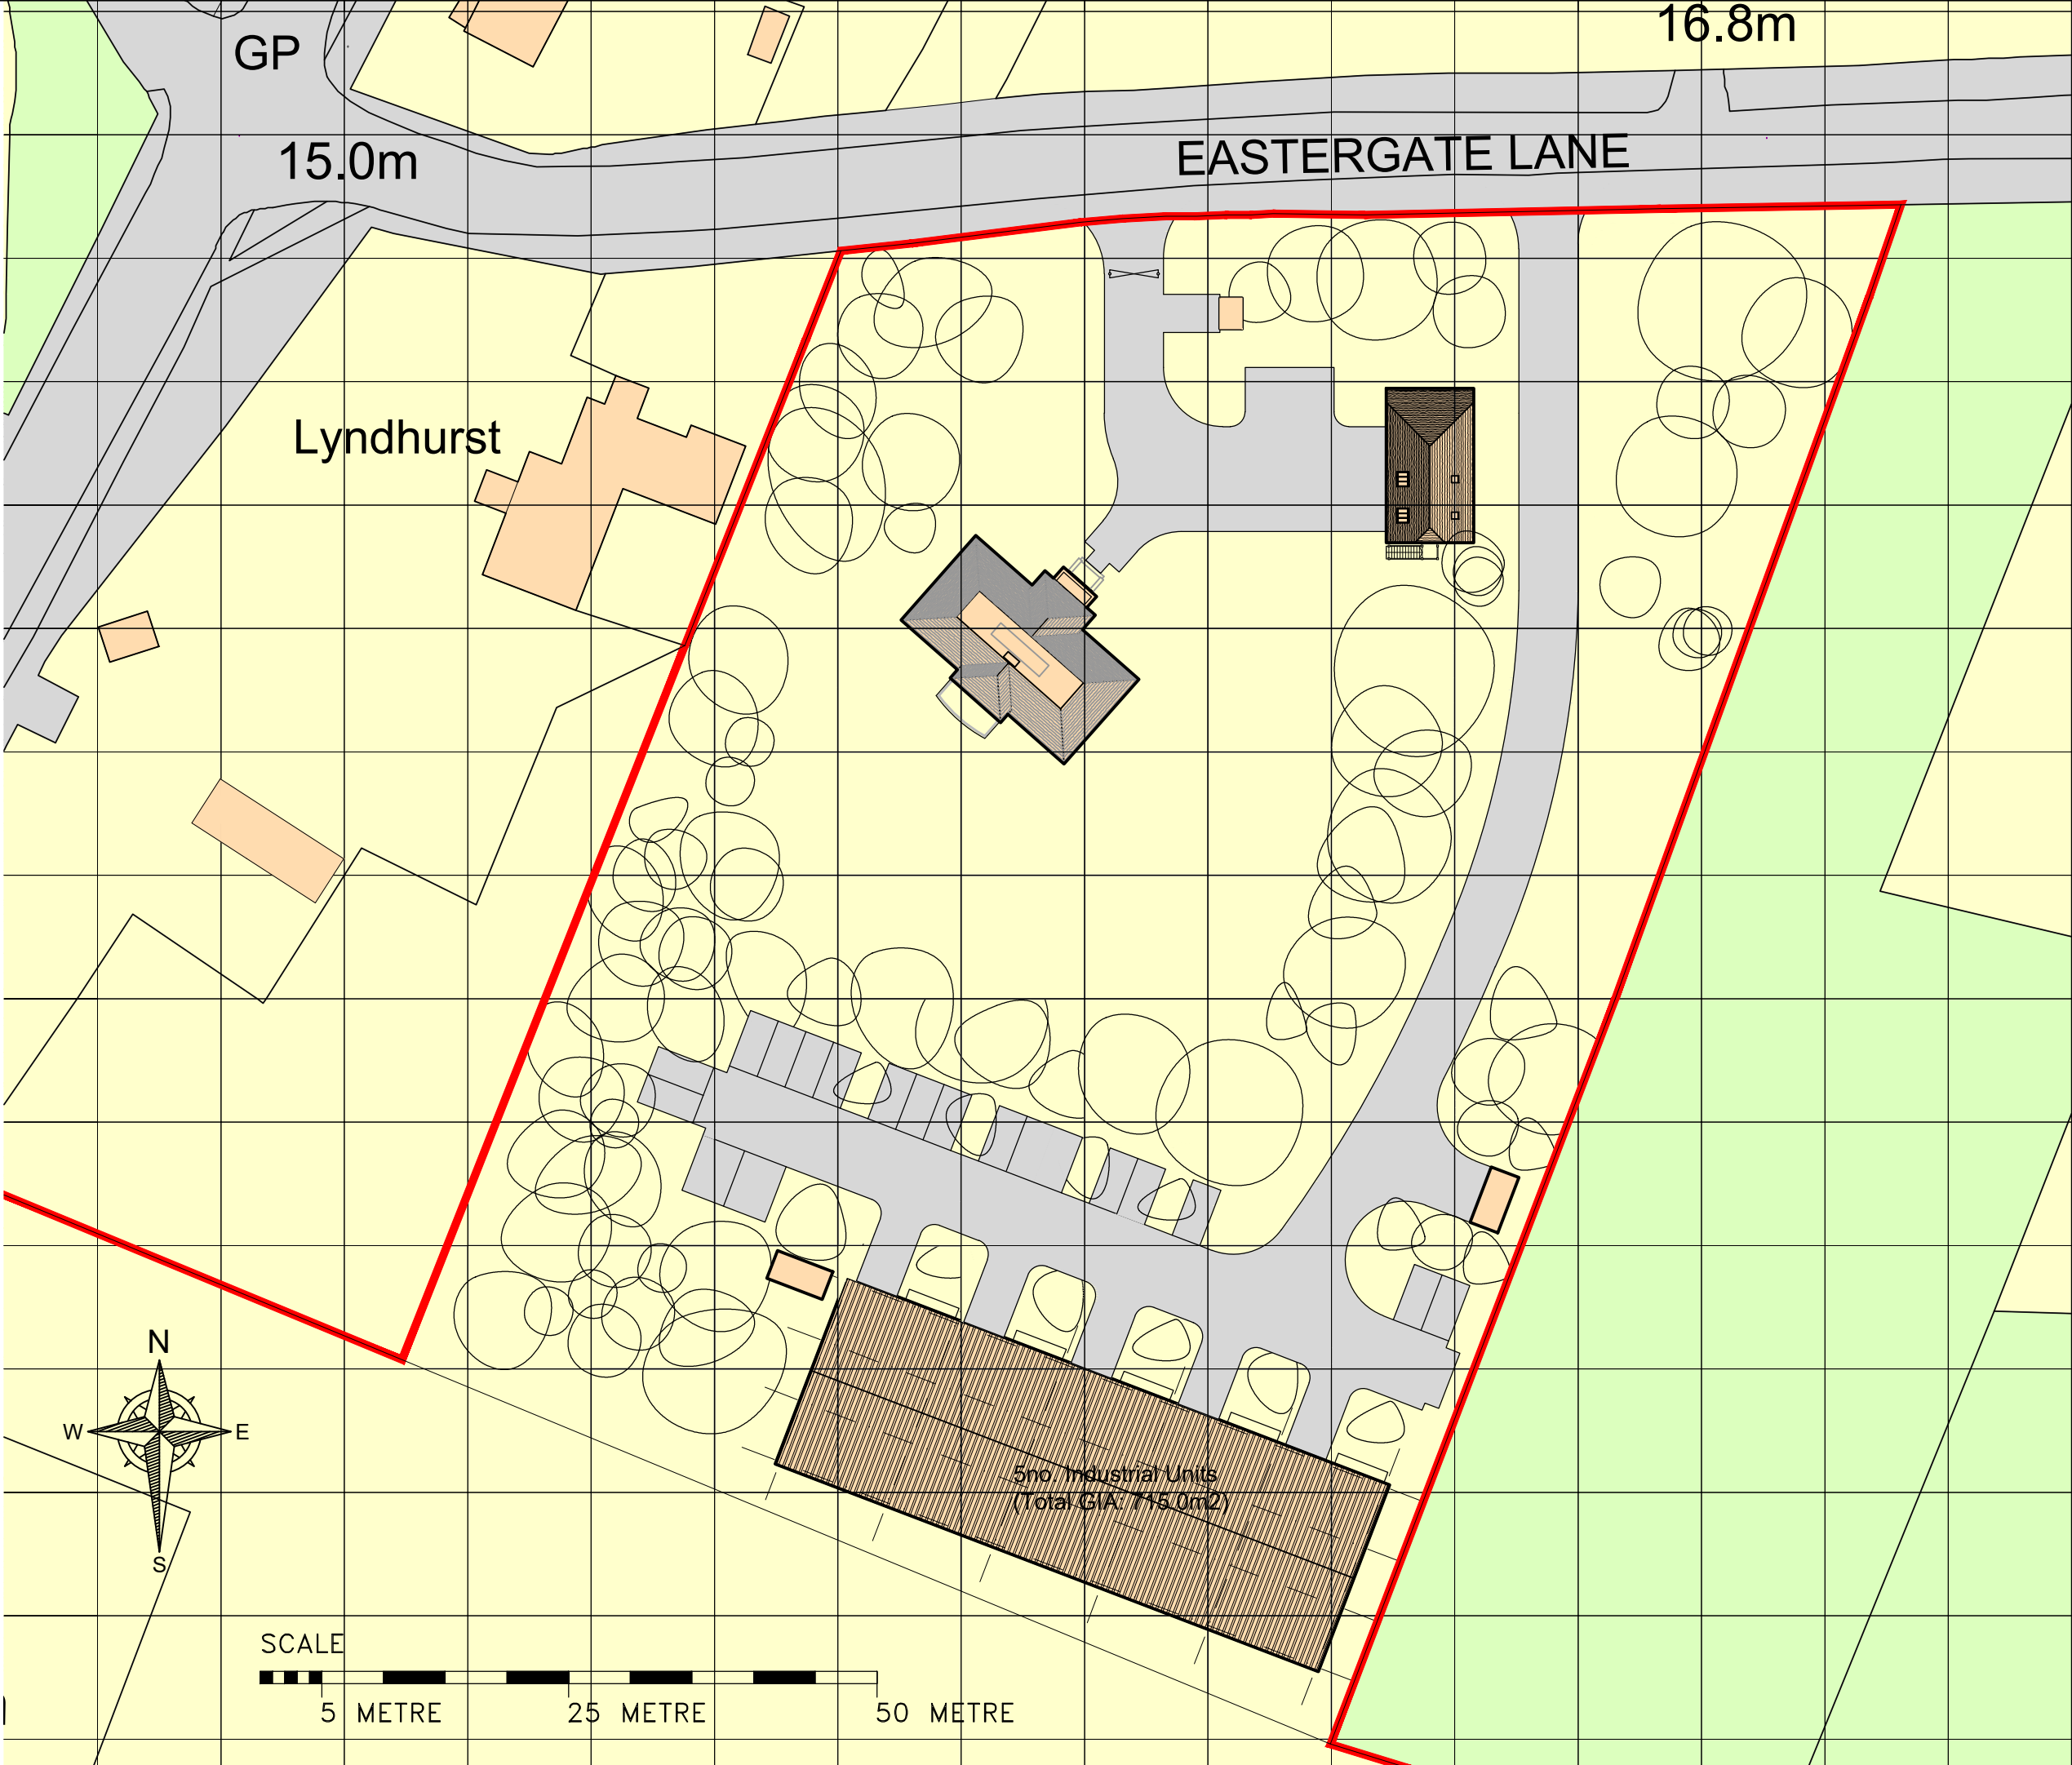

NOTES: 1. DO NOT SCALE FROM THIS DRAWING (EXCEPT FOR PLANNING APPLICATION PURPOSES). 2. ALL DIMENSIONS AND LEVELS TO BE CHECKED ON SITE BEFORE CARRYING OUT WORK.
3. ALL DISCREPANCIES TO BE REPORTED TO THE ARCHITECT BEFORE CARRYING OUT WORK. 4. READ WITH OTHER CONTRACT DOCUMENTS 5. IF IN DOUBT ASK.
COPY RIGHT & OWNERSHIP OF THIS DRAWING AND THE DESIGN OF THE BUILDING SHOWN ON THIS DRAWING IS VESTED IN THE ARCHITECTS WHOSE PRIOR WRITTEN
CONSENT IS REQUIRED FOR ITS USE, REPRODUCTION OR FOR COPYING TO ANY THIRD PARTY.

© COPYRIGHT - ALL RIGHTS RESERVED

PROJECT		CLIENT	
Follyfoot Farm, Fontwell.		Roy & Mary Smith	
DRAWING TITLE		COMPUTER FILE NAME DWG.DWG	
Block Plan as Proposed		ORIGINAL SIZE OF THIS DRAWING IS A3	
DRAWN	CHECKED DATE	SCALE - AS SCALE RODS	DRAWING NUMBER
DH	MB Feb '20	1:500	1745
TRINITY, STRETTON, CHICHESTER, WEST SUSSEX, PO18 0LA, UNITED KINGDOM.		PROJECT NUMBER	ACTUAL DRAWING NUMBER
		1745	04
		REVISION	B

ARCHITECTS
DESIGN
&
MANAGEMENT

27.02.21
General update

06.02.21
Redesigned

DATE
REVISIONS

27.02.21
General update

06.02.21
Redesigned

DATE
REVISIONS

TEL. 01243 771166