ORIGINAL SIZE OF THIS DRAWING IS A3

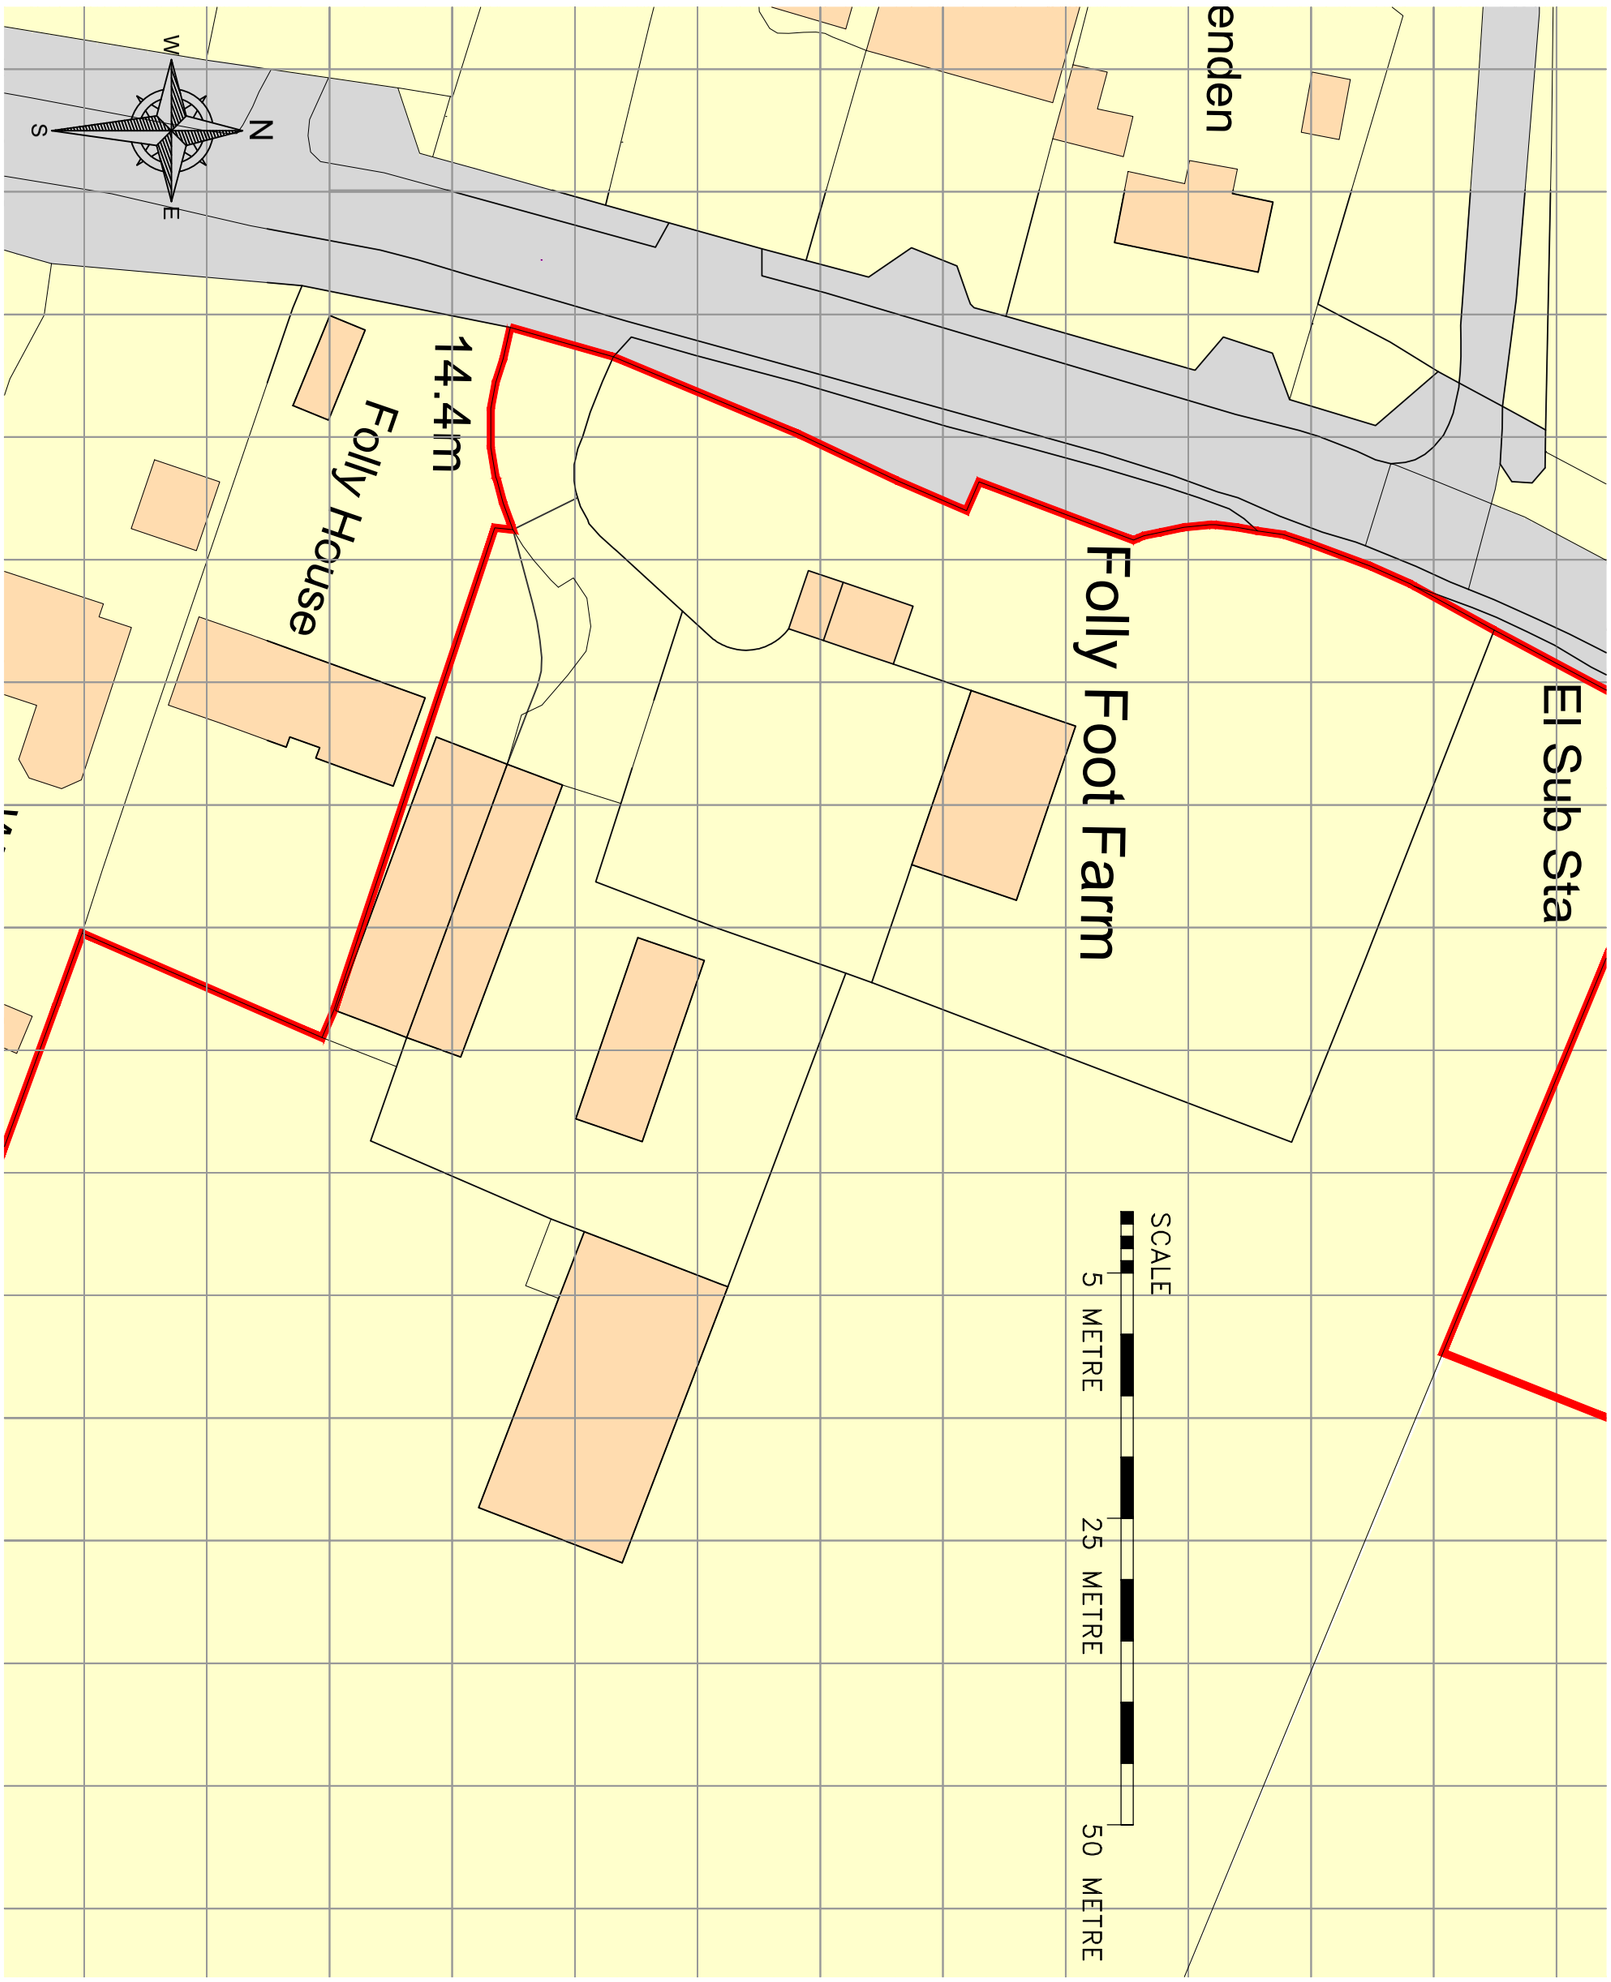

NOTES: 1. DO NOT SCALE FROM THIS DRAWING (EXCEPT FOR PLANNING APPLICATION PURPOSES). 2. ALL DIMENSIONS AND LEVELS TO BE CHECKED ON SITE BEFORE CARRYING OUT WORK. 3. ALL DISCREPANCIES TO BE REPORTED TO THE ARCHITECT BEFORE CARRYING OUT WORK. 4. READ WITH OTHER CONTRACT DOCUMENTS 5.IF IN DOUBT ASK.

COPY RIGHT & OWNERSHIP OF THIS DRAWING AND THE DESIGN OF THE BUILDING SHOWN ON THIS DRAWING IS VESTED IN THE ARCHITECTS WHOSE PRIOR WRITTEN CONSENT IS REQUIRED FOR ITS USE, REPRODUCTION OR FOR COPYING TO ANY THIRD PARTY.

© COPYRIGHT – ALL RIGHTS RESERVED

E-mail michael@admarchitects.co.uk
web site www.admarchitects.co.uk

REV	DATE	REVISIONS
A	25.02.21	General update

PROJECT	CLIENT
Follyfoot Farm, Fontwell.	Roy & Mary Smith
DRAWING TITLE: Block Plan of Original Site as Existing	COMPUTER FILE NAME DWG.DWG; ORIGINAL SIZE OF THIS DRAWING IS A3

DRAWN	CHECKED	DATE	SCALE – AS SCALE RODS	DRAWING NUMBER: PROJECT NUMBER	ACTUAL DRAWING NUMBER	REVISION
DH	MB	Feb '20	1:500	1745	03	A

TRINITY, STRETTINGTON, CHICHESTER, WEST SUSSEX, PO18 0LA, UNITED KINGDOM. TEL. 01243 771166

ARCHITECTS DESIGN & MANAGEMENT