ORIGINAL SIZE OF THIS DRAWING IS A1

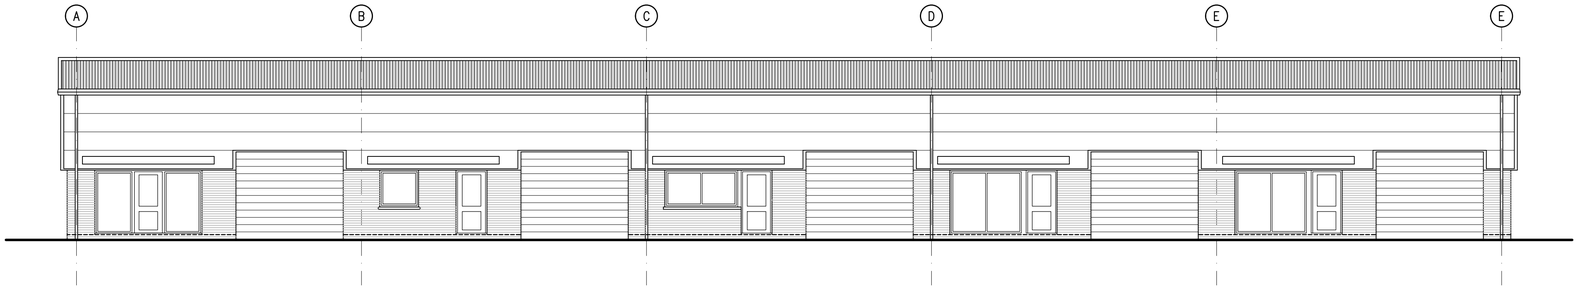

Front Elevation (North East)

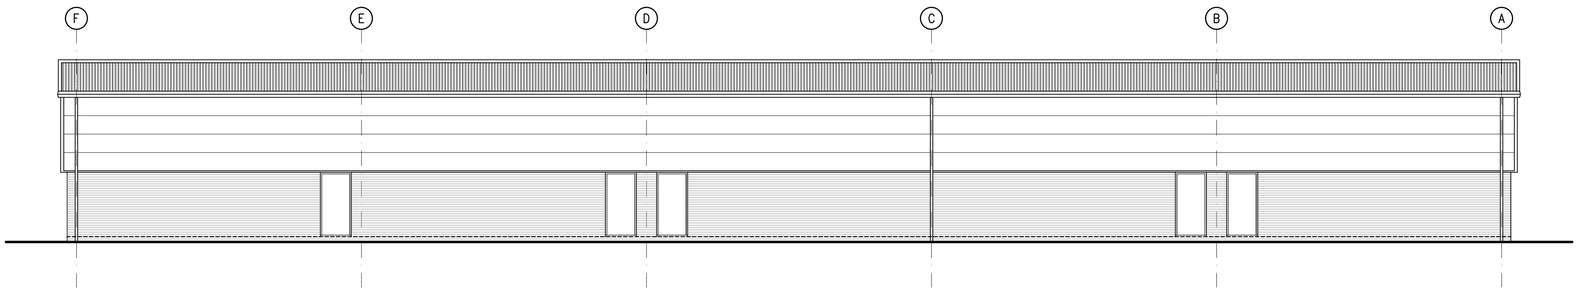

Rear Elevation (South West)

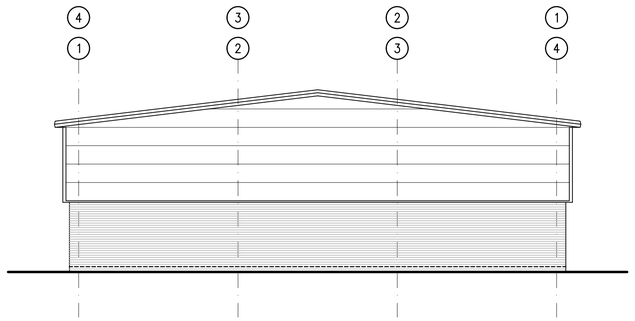

Side Elevation (South East & North West)

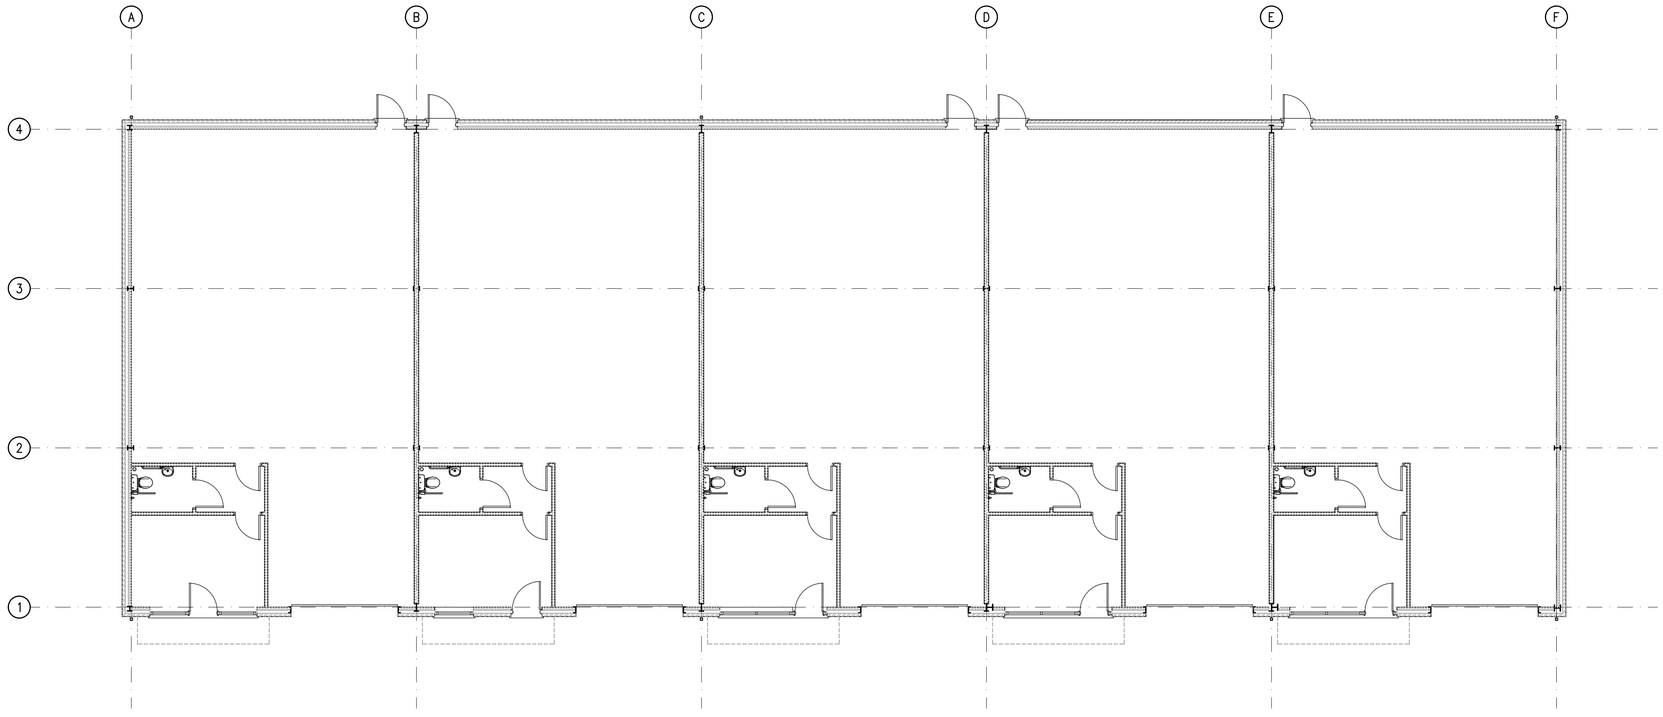

SCALE
1 METRE 5 METRE

Floor Plan

REV.	DATE	REVISIONS
–	–	–

NOTES: 1. DO NOT SCALE FROM THIS DRAWING (EXCEPT FOR PLANNING APPLICATION PURPOSES). 2. ALL DIMENSIONS AND LEVELS TO BE CHECKED ON SITE BEFORE CARRYING OUT WORK. 3. ALL DISCREPANCIES TO BE REPORTED TO THE ARCHITECT BEFORE CARRYING OUT WORK. 4. READ WITH OTHER CONTRACT DOCUMENTS &.IF IN DOUBT ASK.

COPY RIGHT & OWNERSHIP OF THIS DRAWING AND THE DESIGN OF THE BUILDING SHOWN ON THIS DRAWING IS VESTED IN THE ARCHITECTS WHOSE PRIOR WRITTEN CONSENT IS REQUIRED FOR ITS USE, REPRODUCTION OR FOR COPYING TO ANY THIRD PARTY.

© COPYRIGHT – ALL RIGHTS RESERVED

E-mail michael@admarchitects.co.uk
web site www.admarchitects.co.uk

PROJECT				CLIENT		
Follyfoot Farm, Fontwell				Roy & Mary Smith		
DRAWING TITLE				COMPUTER FILE NAME DWG.DWG		
Warehouse Units				ORIGINAL SIZE OF THIS DRAWING IS A1		
				DRAWING NUMBER		
DRAWN	CHECKED	DATE	SCALE – AS SCALE RODS	PROJECT NUMBER	ACTUAL DRAWING NUMBER	REVISION
DCH	MB	Mar' 2020	1:100	1745	35	-

TRINITY, STRETTINGTON, CHICHESTER, WEST SUSSEX, PO18 0LA, UNITED KINGDOM. TEL. 01243 771166

ARCHITECTS
DESIGN
&
MANAGEMENT

ARUN DISTRICT COUNCIL ENAQ2021/PL