ORIGINAL SIZE OF THIS DRAWING IS A1

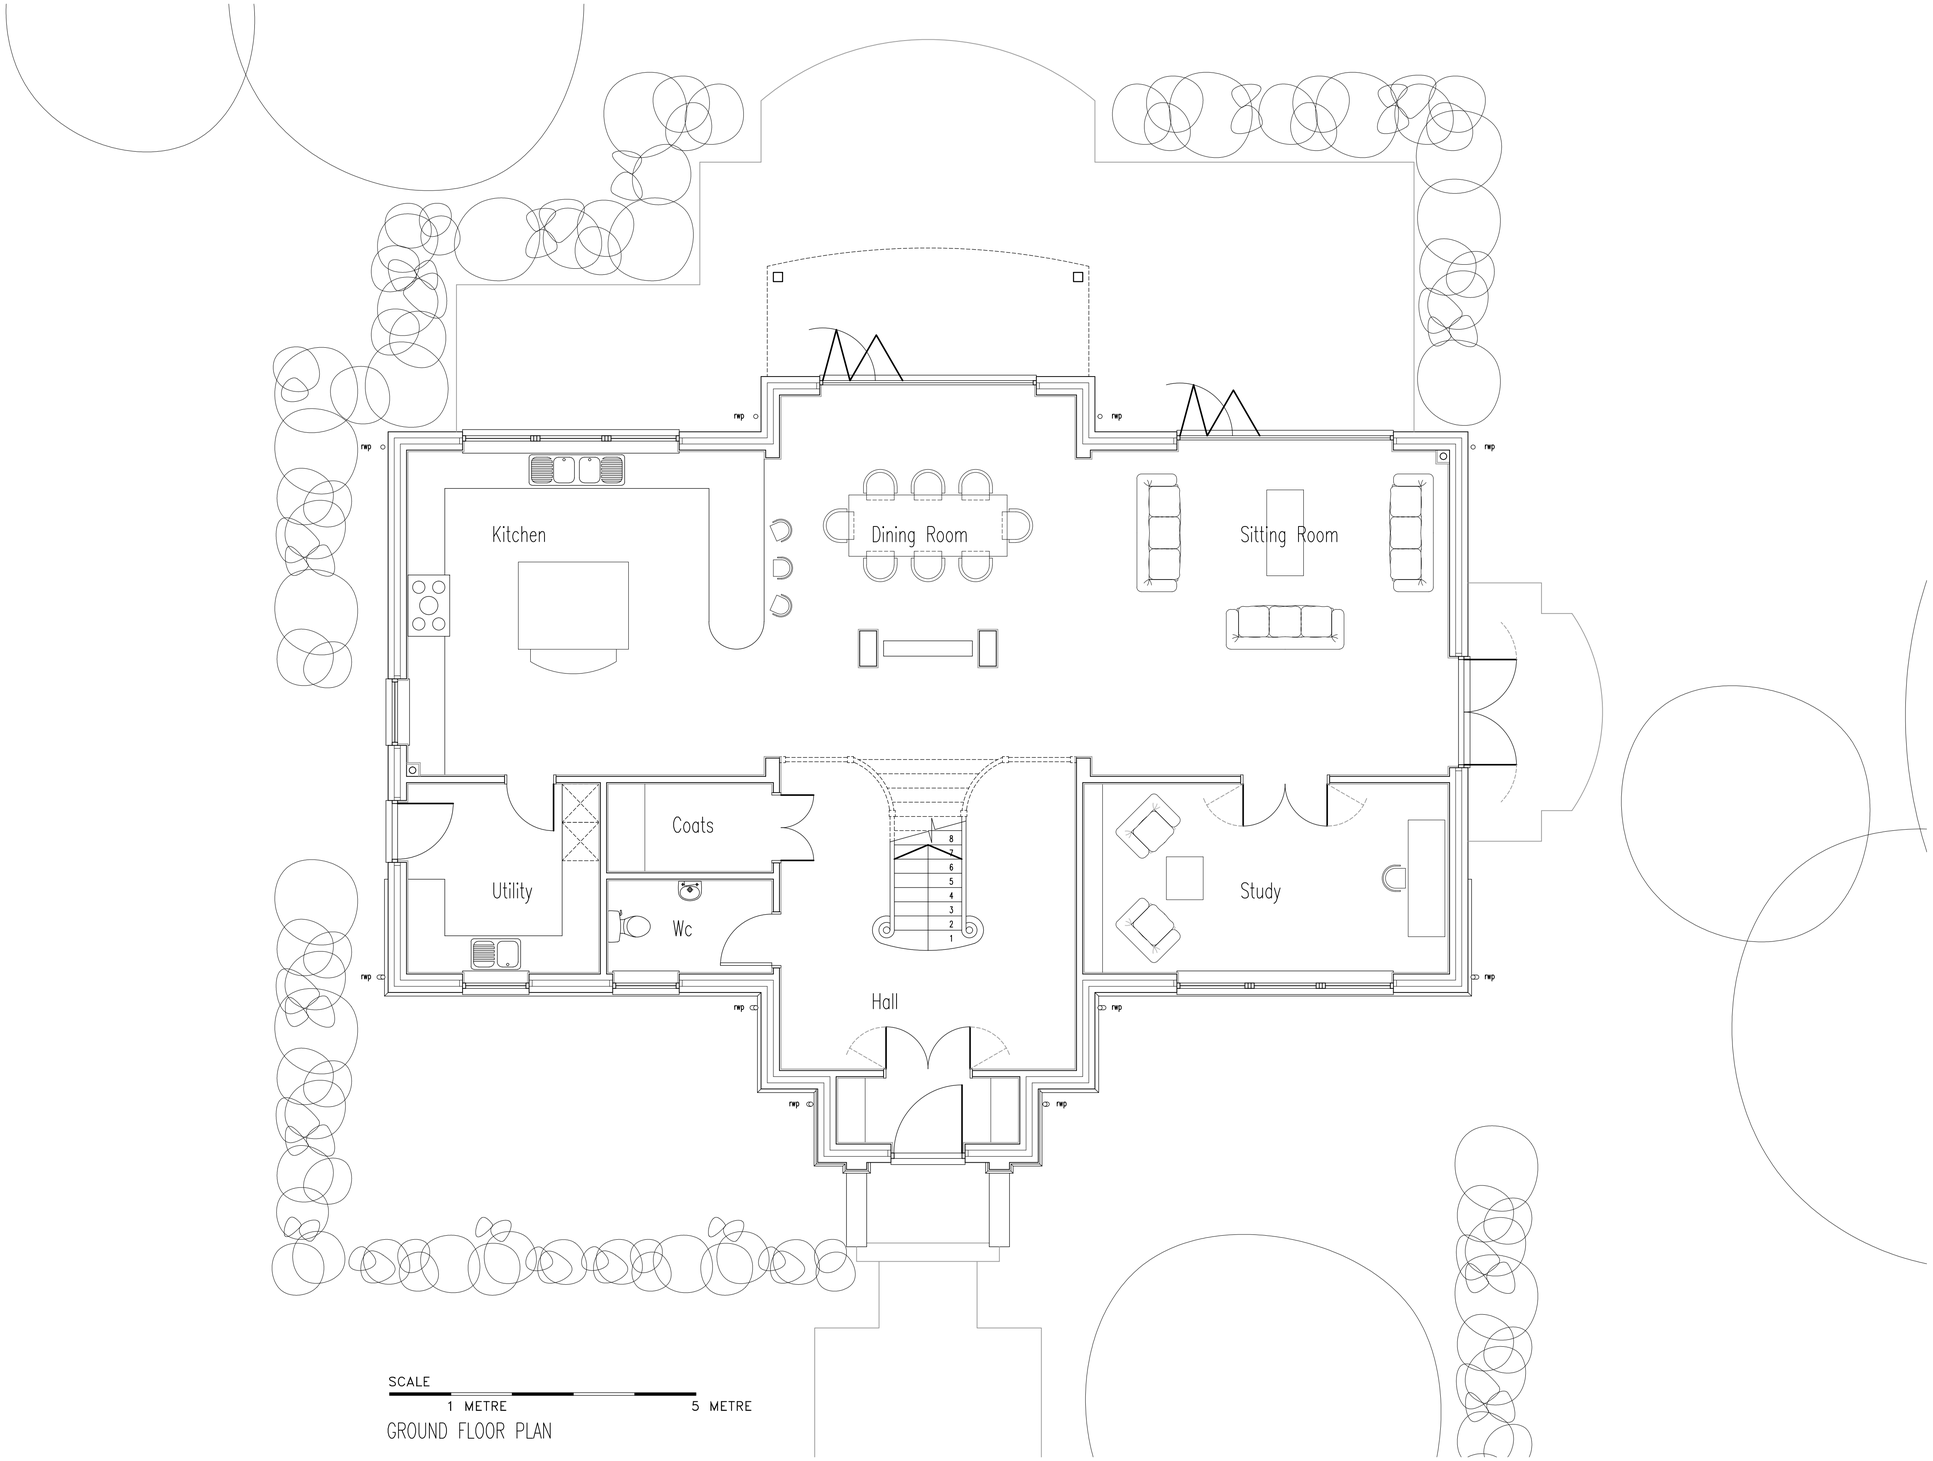

GROUND FLOOR PLAN

REV.	DATE	REVISIONS
B	27.02.21	General update
A	06.02.21	Redesigned

NOTES: 1. DO NOT SCALE FROM THIS DRAWING (EXCEPT FOR PLANNING APPLICATION PURPOSES). 2. ALL DIMENSIONS AND LEVELS TO BE CHECKED ON SITE BEFORE CARRYING OUT WORK. 3. ALL DISCREPANCIES TO BE REPORTED TO THE ARCHITECT BEFORE CARRYING OUT WORK. 4. READ WITH OTHER CONTRACT DOCUMENTS 5.IF IN DOUBT ASK.

COPY RIGHT & OWNERSHIP OF THIS DRAWING AND THE DESIGN OF THE BUILDING SHOWN ON THIS DRAWING IS VESTED IN THE ARCHITECTS WHOSE PRIOR WRITTEN CONSENT IS REQUIRED FOR ITS USE, REPRODUCTION OR FOR COPYING TO ANY THIRD PARTY.

E-mail michael@admarchitects.co.uk
web site www.admarchitects.co.uk

© COPYRIGHT – ALL RIGHTS RESERVED

PROJECT				CLIENT		
Follyfoot Farm, Fontwell				Roy & Mary Smith		
DRAWING TITLE				COMPUTER FILE NAME DWG.DWG		
Ground Floor Plan				ORIGINAL SIZE OF THIS DRAWING IS A1		
				DRAWING NUMBER		
DRAWN	CHECKED	DATE	SCALE – AS SCALE RODS	PROJECT NUMBER	ACTUAL DRAWING NUMBER	REVISION
DCH	MB	Mar' 2020	1:50	1745	13	B

TRINITY, STRETTINGTON, CHICHESTER, WEST SUSSEX, PO18 0LA, UNITED KINGDOM. TEL. 01243 771166

ARUN DISTRICT COUNCIL BNM/21/PL

ARCHITECTS
DESIGN
&
MANAGEMENT