


Location Plan
OS Licence number - 100012422

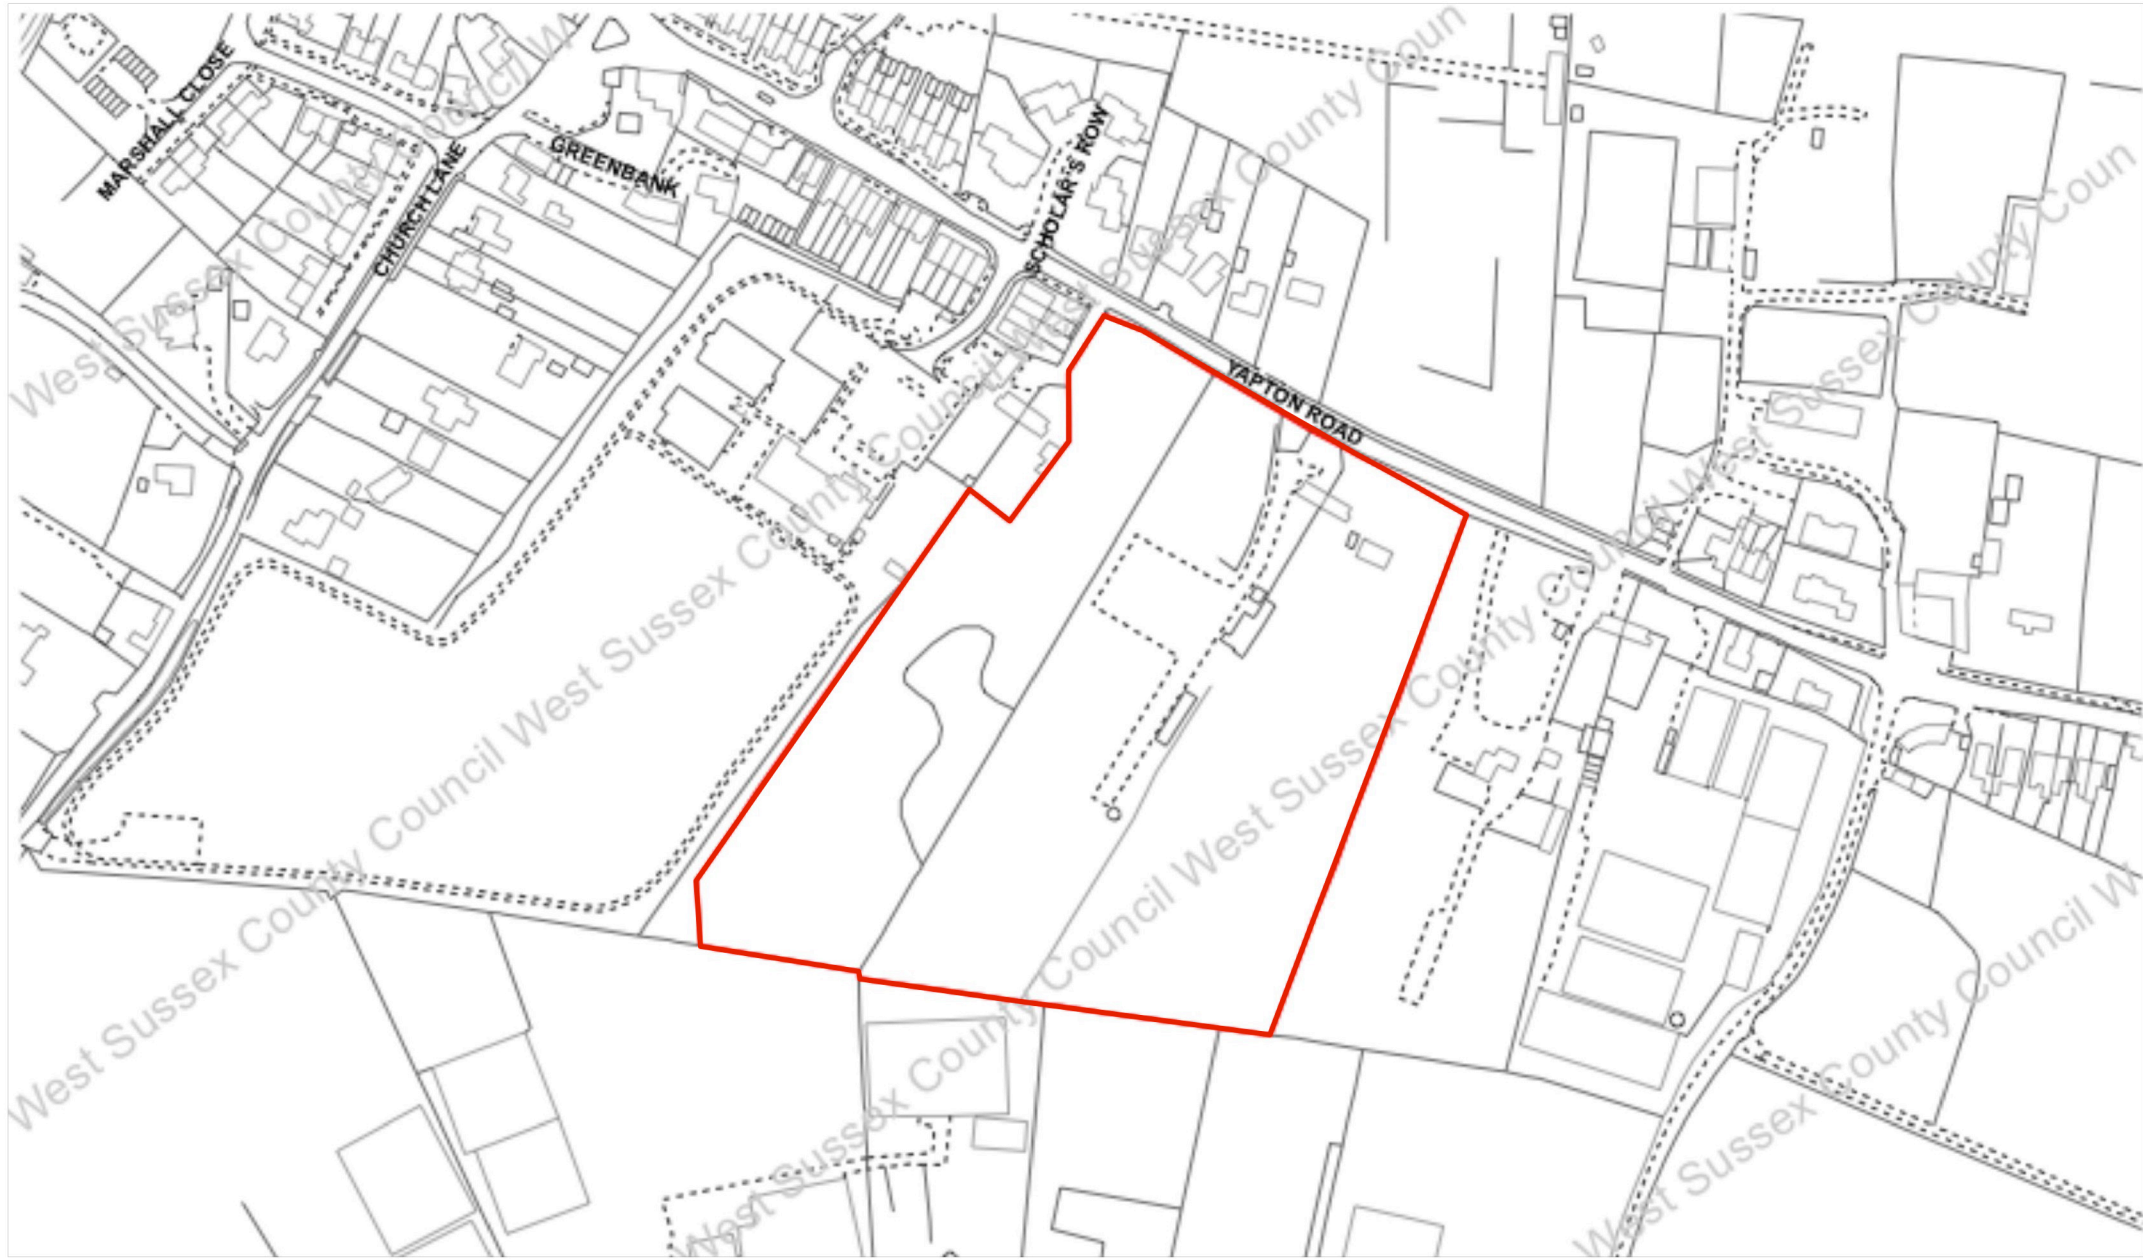

PLANNING ISSUE

REVISIONS:		
JOB: Angel's Nursery, Barnham		
FOR: West Sussex County Council		
TITLE: Location Plan		
SCALE: 1:2500 @ A3	DATE: AUGUST 2016	
DRAWING NO: 2124/00	REV: -	