


Appendix C

TOPOGRAPHICAL SURVEY

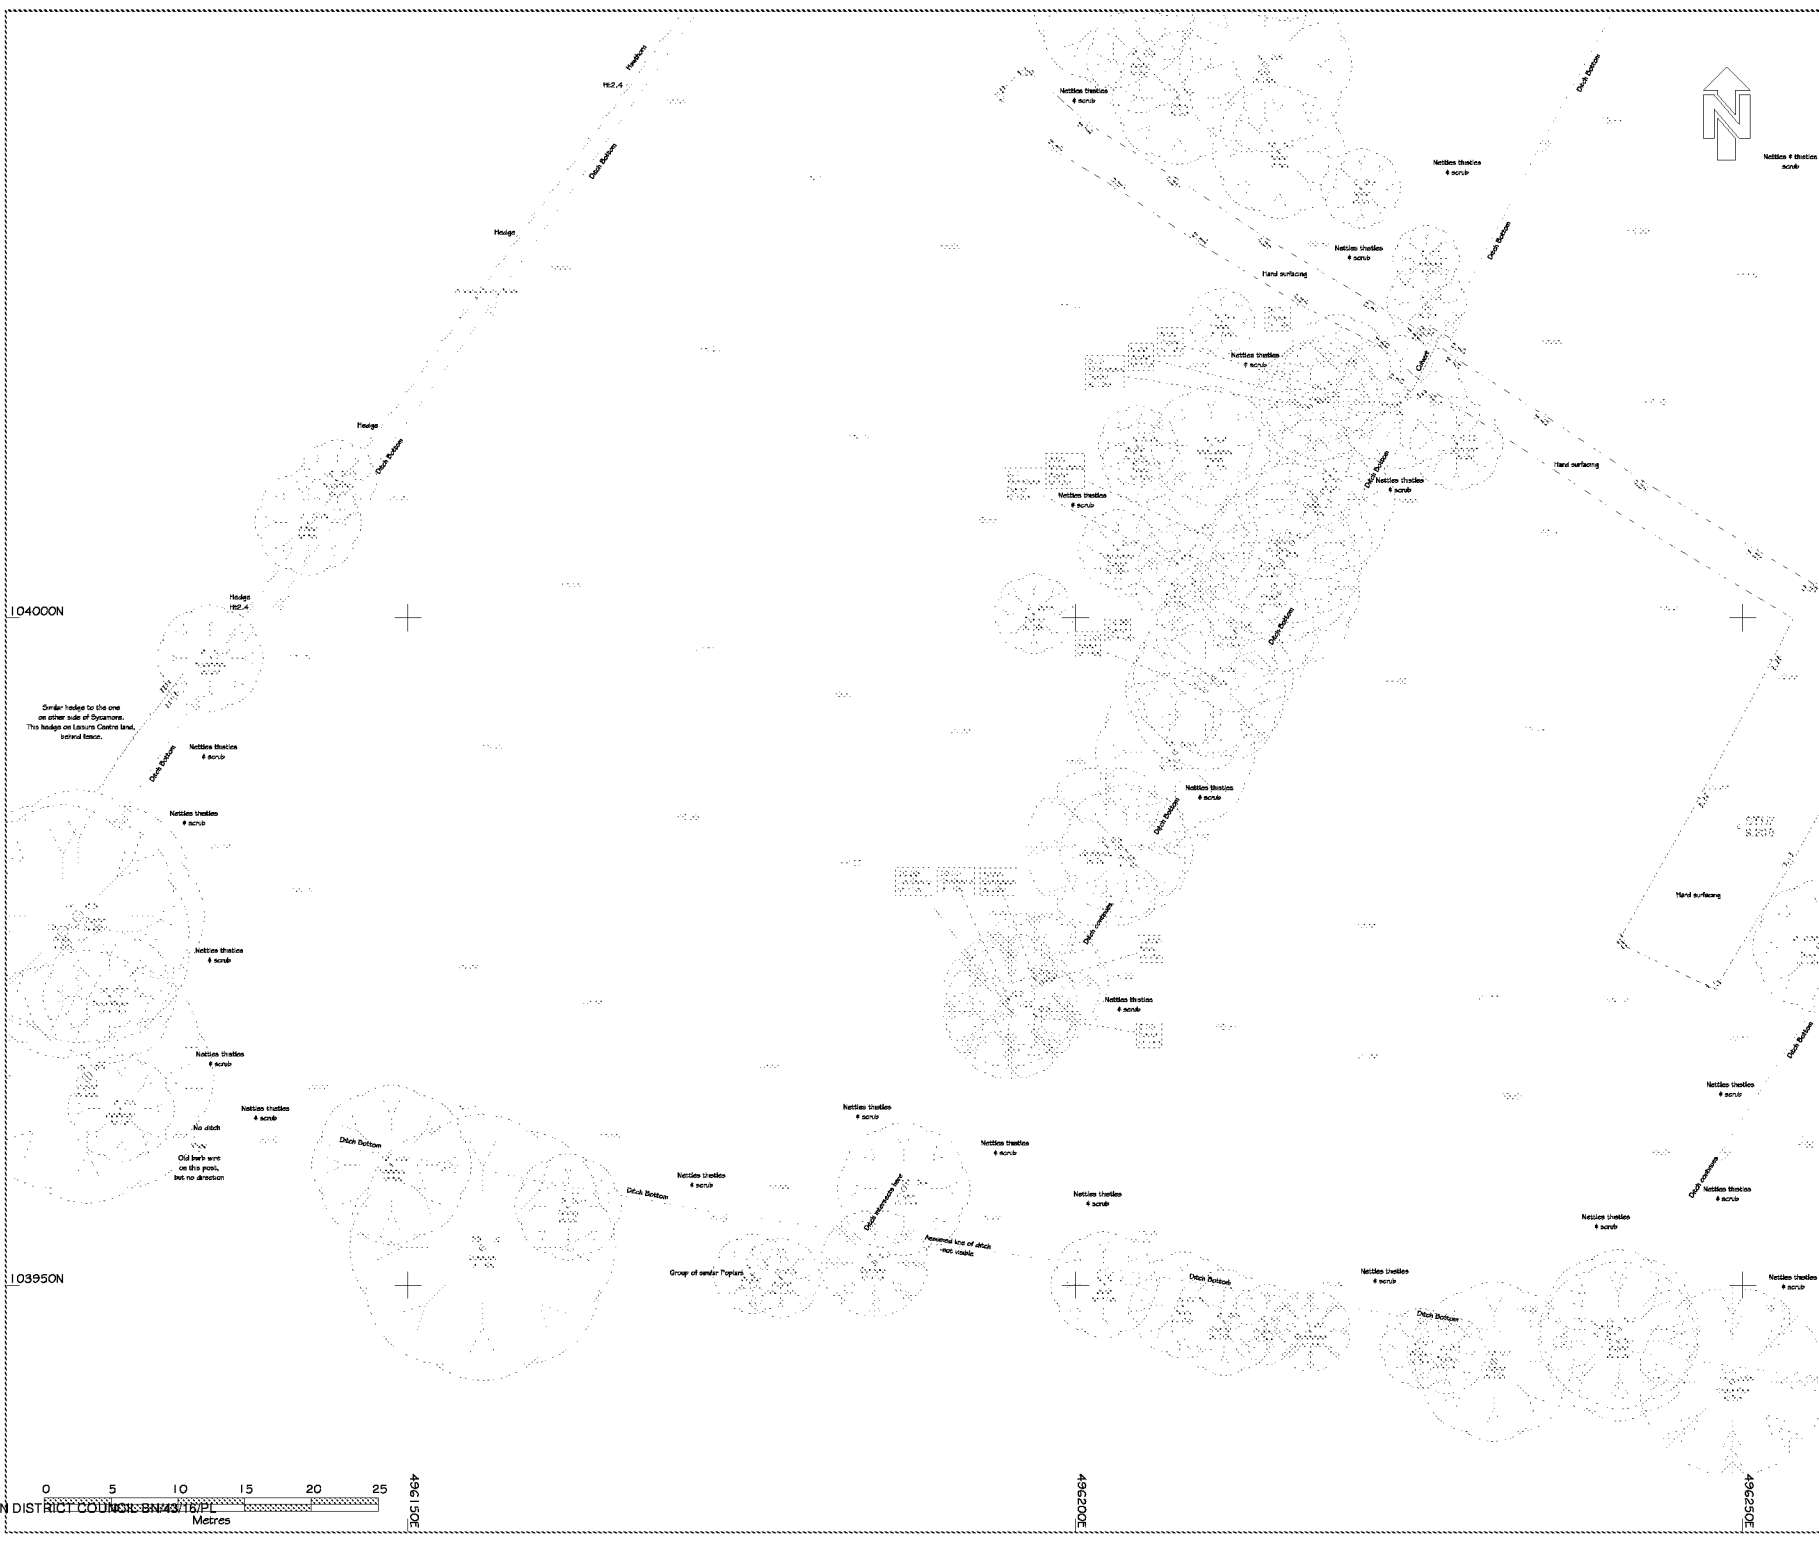

LEGEND

BT Box	BTB	Kerb Dropped	KLD # KRD
BT Inspection Cover	BTIC	Lamp Post	LP
Bench	BE	Litter Bin	LB
Bollard	B	Manhole	MH
Bus Stop	BS	Manhole Circular	MHC
Cable TV Cover	CATV	Marker	MR
Concrete	CC	Paving Drain	PD
Ceiling Level	CEL	Paving Concrete	PC
Cover Level	CL	Paving Edgeage	PE
Drainage Channel	DC	Paving Slates	PS
Damp Proof Course	DPC	Paving Terrace	PT
Earth Road	ER	Post Box	PBX
Electric Height	E11	Ranwater Pipe	RWP
Gates Line	GL	Ramp Height	RH
Electricity - Standard Cable	ECG	Ridge Line	RL
• Cable Pit	CCP	Road Sign	RS
• Control Box	CCB	Road Gully	RG
• Pole on Tylon	ET	Roadside Eye	RE
Barbed Wire	BW	Sign	SH
Clear Link	CLC	Sign Post	SNP
• Chestnut Paving/C	CP	Sluice Valve	SV
• Close Boarded FCB	CBF	Soil Vent Pipe	SVP
• Crash Barrier	PCRB	Stile	SP
• Gate	GC	Stoke Cook	SC
• Iron Railings	IRK	Surface Water	SW
• Pavil	PR	Tree Pit	TP
• Post # Chair	PTC	Telephone Box	TB
• Post # Rail	PRK	Traffic Lights	TL
• Post # Wire	PWW	Track	TK
Fire Escape	FESC	Tree Skump	TS
Fire Hydrant	FH	Vent	VT
Flower Bed	FB	Wall	WL
Floor level	FL	Wash Cist	WC
Ford Water	FW	Wall Retaining	WR
Gravel Drive	GD	Water - Level	WLVL
Gully	GY	• Meter	WM
Inspection Cover	IC	• Tap	WT
Invert Level	IL	• Trough	WTH
Kerb	KL # KR		
Tree Detail - Coniferous		Tree Detail - Broad Leaved	

Cypress
4.0m-Diameter Spread
0.30m-Trunk Diameter
Cypress-Species

Oak


Site Notes :
SITNs 1, 2, 3, 4, 7 are generated 7% survey rails and washers.
SITN 5 is a generated Survey Post rail.

General Notes :
Levels are related to Ordnance Survey Datum.
The grid is based upon the Ordnance Survey co-ordinates.
The North Arrow relates to the OS Grid.
This drawing is not to be copied or reproduced without the permission of BHP Surveys Limited.

Project :
Scheme: **Proposed Development**
Location: **Angels Nursery, Barnham**
Title: **Existing Site Survey**


Client : **West Sussex County Council**
c/o Henry Adams Planning Ltd
Rowan House
Baffins Lane
Chichester
West Sussex PO19 1UA

Scale :	1:200 @A1	Drawn :	BHP
Dwg No:	BHP/1092	Checked :	BHP
Sheet No:	1	Date :	12 July 2013
Revision :			

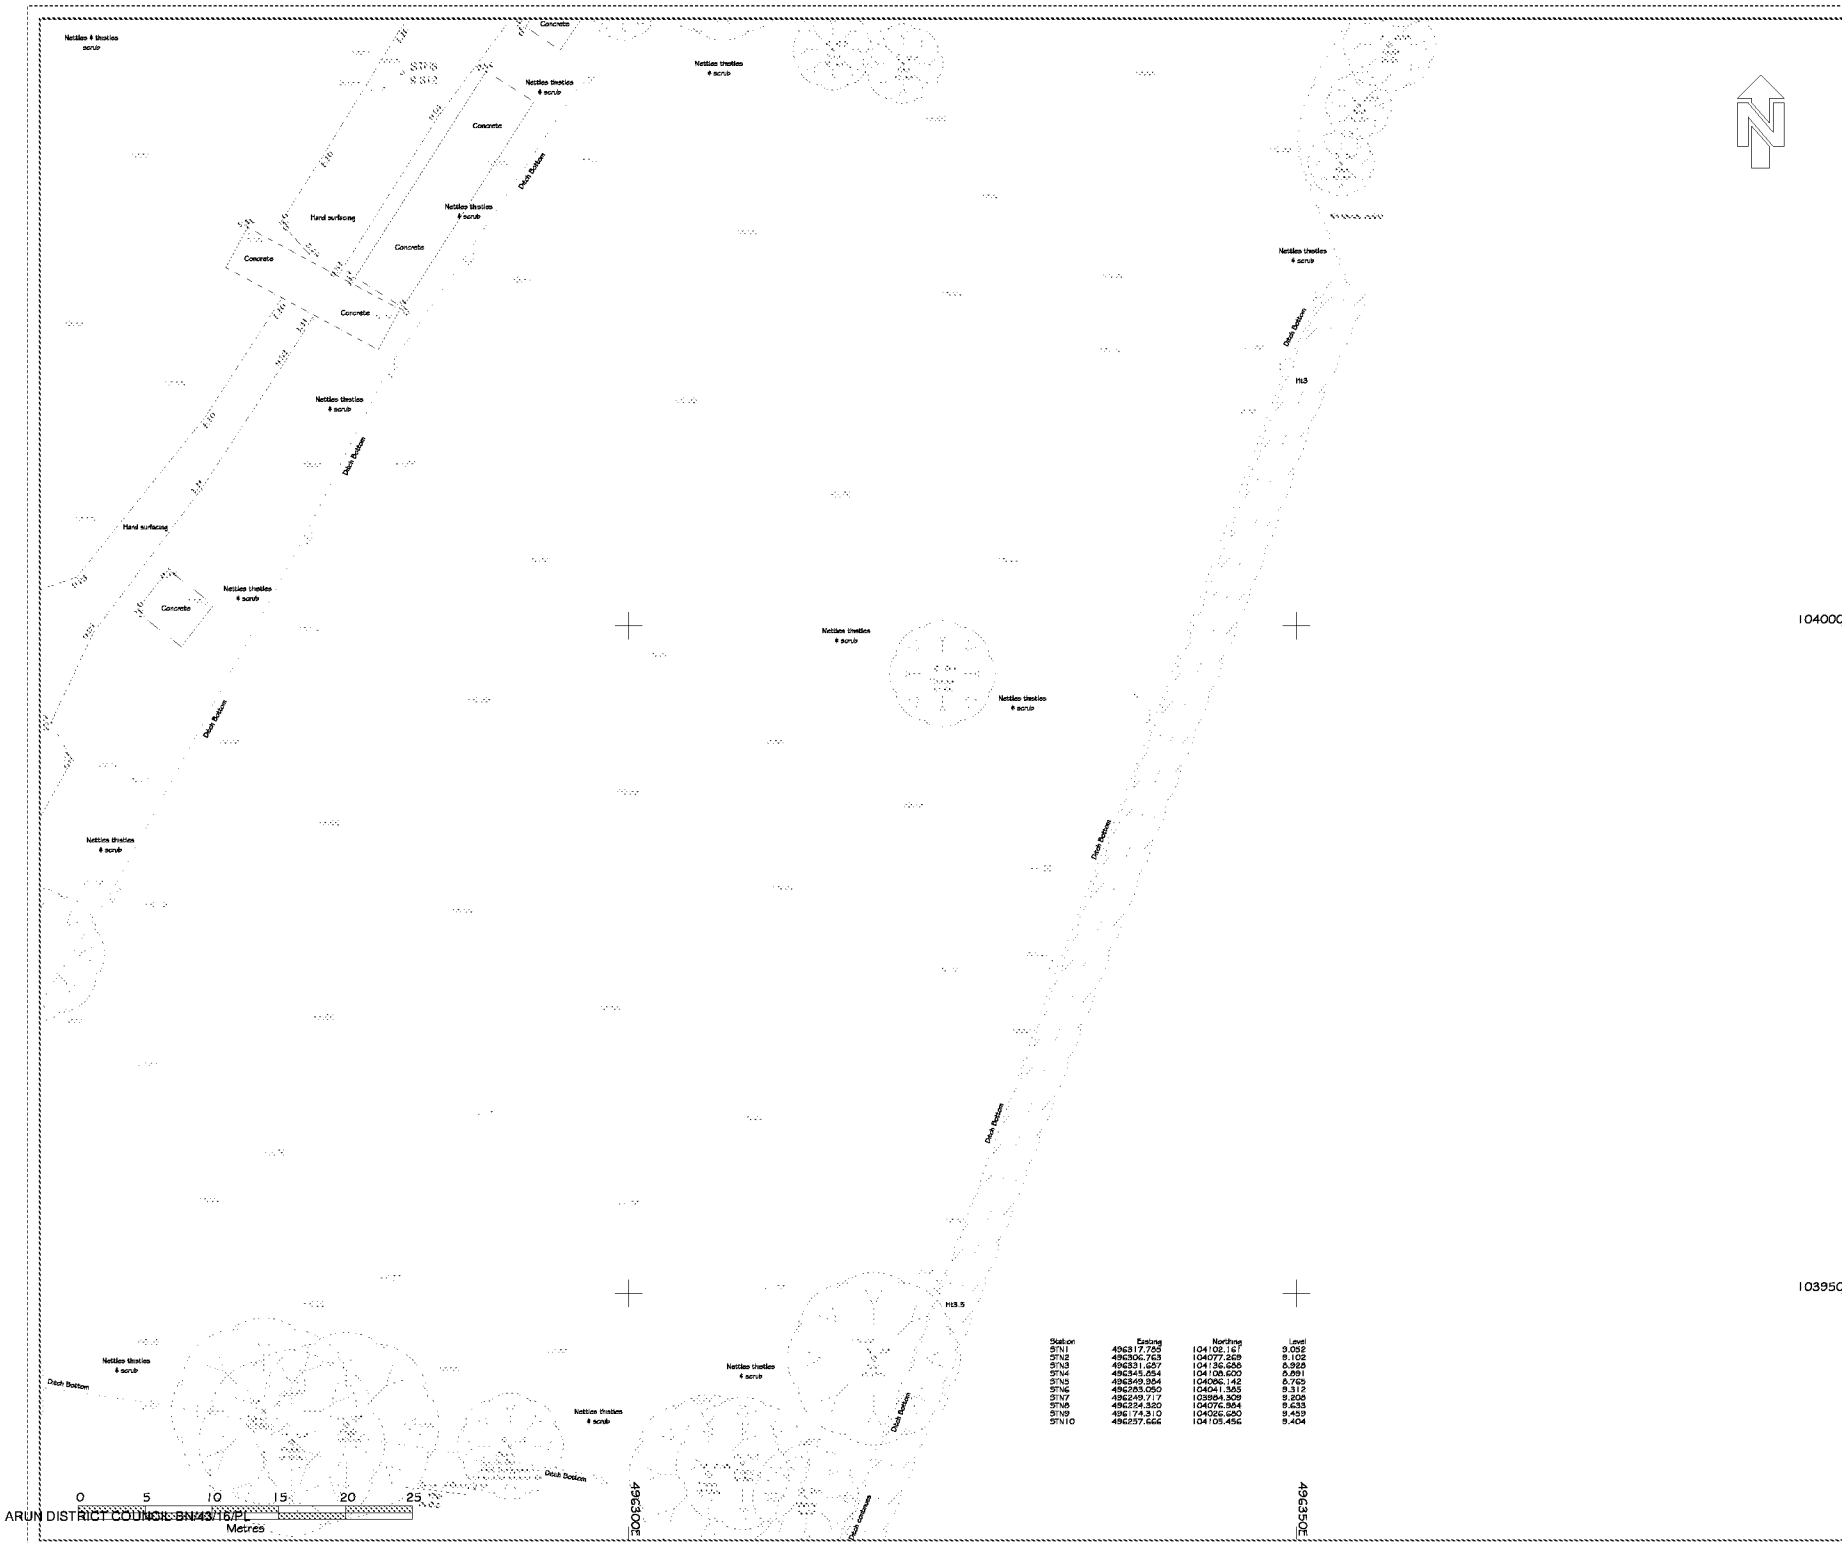

LEGEND

BT Box	BTB	Kerb Dropped	KLD # KRD
BT Inspection Cover	BTIC	Lamp Post	LP
Bench	BE	Litter Bin	LB
Bollard	B	Manhole	MH
Bus Stop	BS	Manhole Circular	MHC
Cable TV Cover	CATV	Marker	MR
Concrete	CE	Paving Drain	PD
Ceiling Level	CEL	Paving Concrete	PC
Cover Level	CL	Paving Edge	PE
Drainage Channel	DC	Paving Slab	PS
Damp Proof Course	DPC	Paving Tarmac	PT
Earth Road	ER	Post Box	PBX
Down Height	EH	Ranwater Pipe	RWP
Gates Line	GL	Ramp Height	RH
Electricity - Standard Cable	EDC	Ramp Lane	RL
• Cable Pit	CCP	Road Sign	RS
• Control Box	CCB	Road Gully	RG
• Pole or Tylon	CT	Roadway Eye	RE
Barbed Wire	BW	Sign	SH
Clear Link	CL	Sign Post	SNP
• Chestnut Paving*	CP	Sluice Valve	SV
• Close Boarded FCB	CB	Soil Vent Pipe	SVP
• Crash Barrier	PCRB	Stile	SE
• Gate	PG	Stoke Cook	SC
• Iron Railings	IRK	Surface Water	SW
• Trench	TR	Tree Pit	TP
• Post & Chair	PTC	Telephone Box	TB
• Post & Rail	PTK	Traffic Light	TL
• Post & Wire	PW	Track	TK
Fire Escape	FEBC	Tree Stump	TS
Fire Hydrant	FH	Vent	VT
Flower Bed	FB	Wall	WL
Floor Level	FL	Wash Out	WO
Ford Water	FW	Wall Retaining	WR
Gravel Drive	GD	Water - Level	WLVL
Gully	GY	• Meter	WM
Inspection Cover	IC	• Tap	WT
Invert Level	IL	• Trough	WTH
Kerb	KL # KR		
Tree Detail - Coniferous		Tree Detail - Broad Leaved	

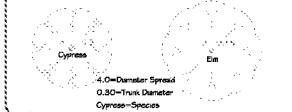

Site Notes :
 STNs 1, 2, 3, 4, 7 are galvanised T/S survey nails and washers.
 STNG is a galvanised Survey Post nail.

General Notes :
 Levels are related to Ordnance Survey Datum.
 The grid is based upon the Ordnance Survey co-ordinates.
 The North Arrow relates to the OS Grid.
 This drawing is not to be copied or reproduced without the permission of BHP Surveys Limited.


Project :
 Scheme: Proposed Development
 Location: Angels Nursery, Barnham
 Title: Existing Site Survey

Client : West Sussex County Council
 c/o Henry Adams Planning Ltd
 Rowan House
 Baffins Lane
 Chichester
 West Sussex PO19 1UA

Scale :	1:200 @ A1	Drawn :	BHP
Dwg No:	BHP/092	Checked :	BHP
Sheet No:	2	Date :	12 July 2013
Revision :			

Notary, Hove, Sussex Tel: 01273 516561

Station	Easting	Northing	Level
STN1	496317.705	104109.167	9.092
STN2	496306.763	104077.829	9.102
STN3	496311.227	104136.006	9.999
STN4	496345.254	104100.520	9.991
STN5	496349.084	104096.142	9.142
STN6	496363.050	104041.305	9.312
STN7	496249.717	103954.309	9.200
STN8	496354.320	104076.904	9.635
STN9	496174.310	104025.050	9.439
STN10	496257.666	104105.456	9.404

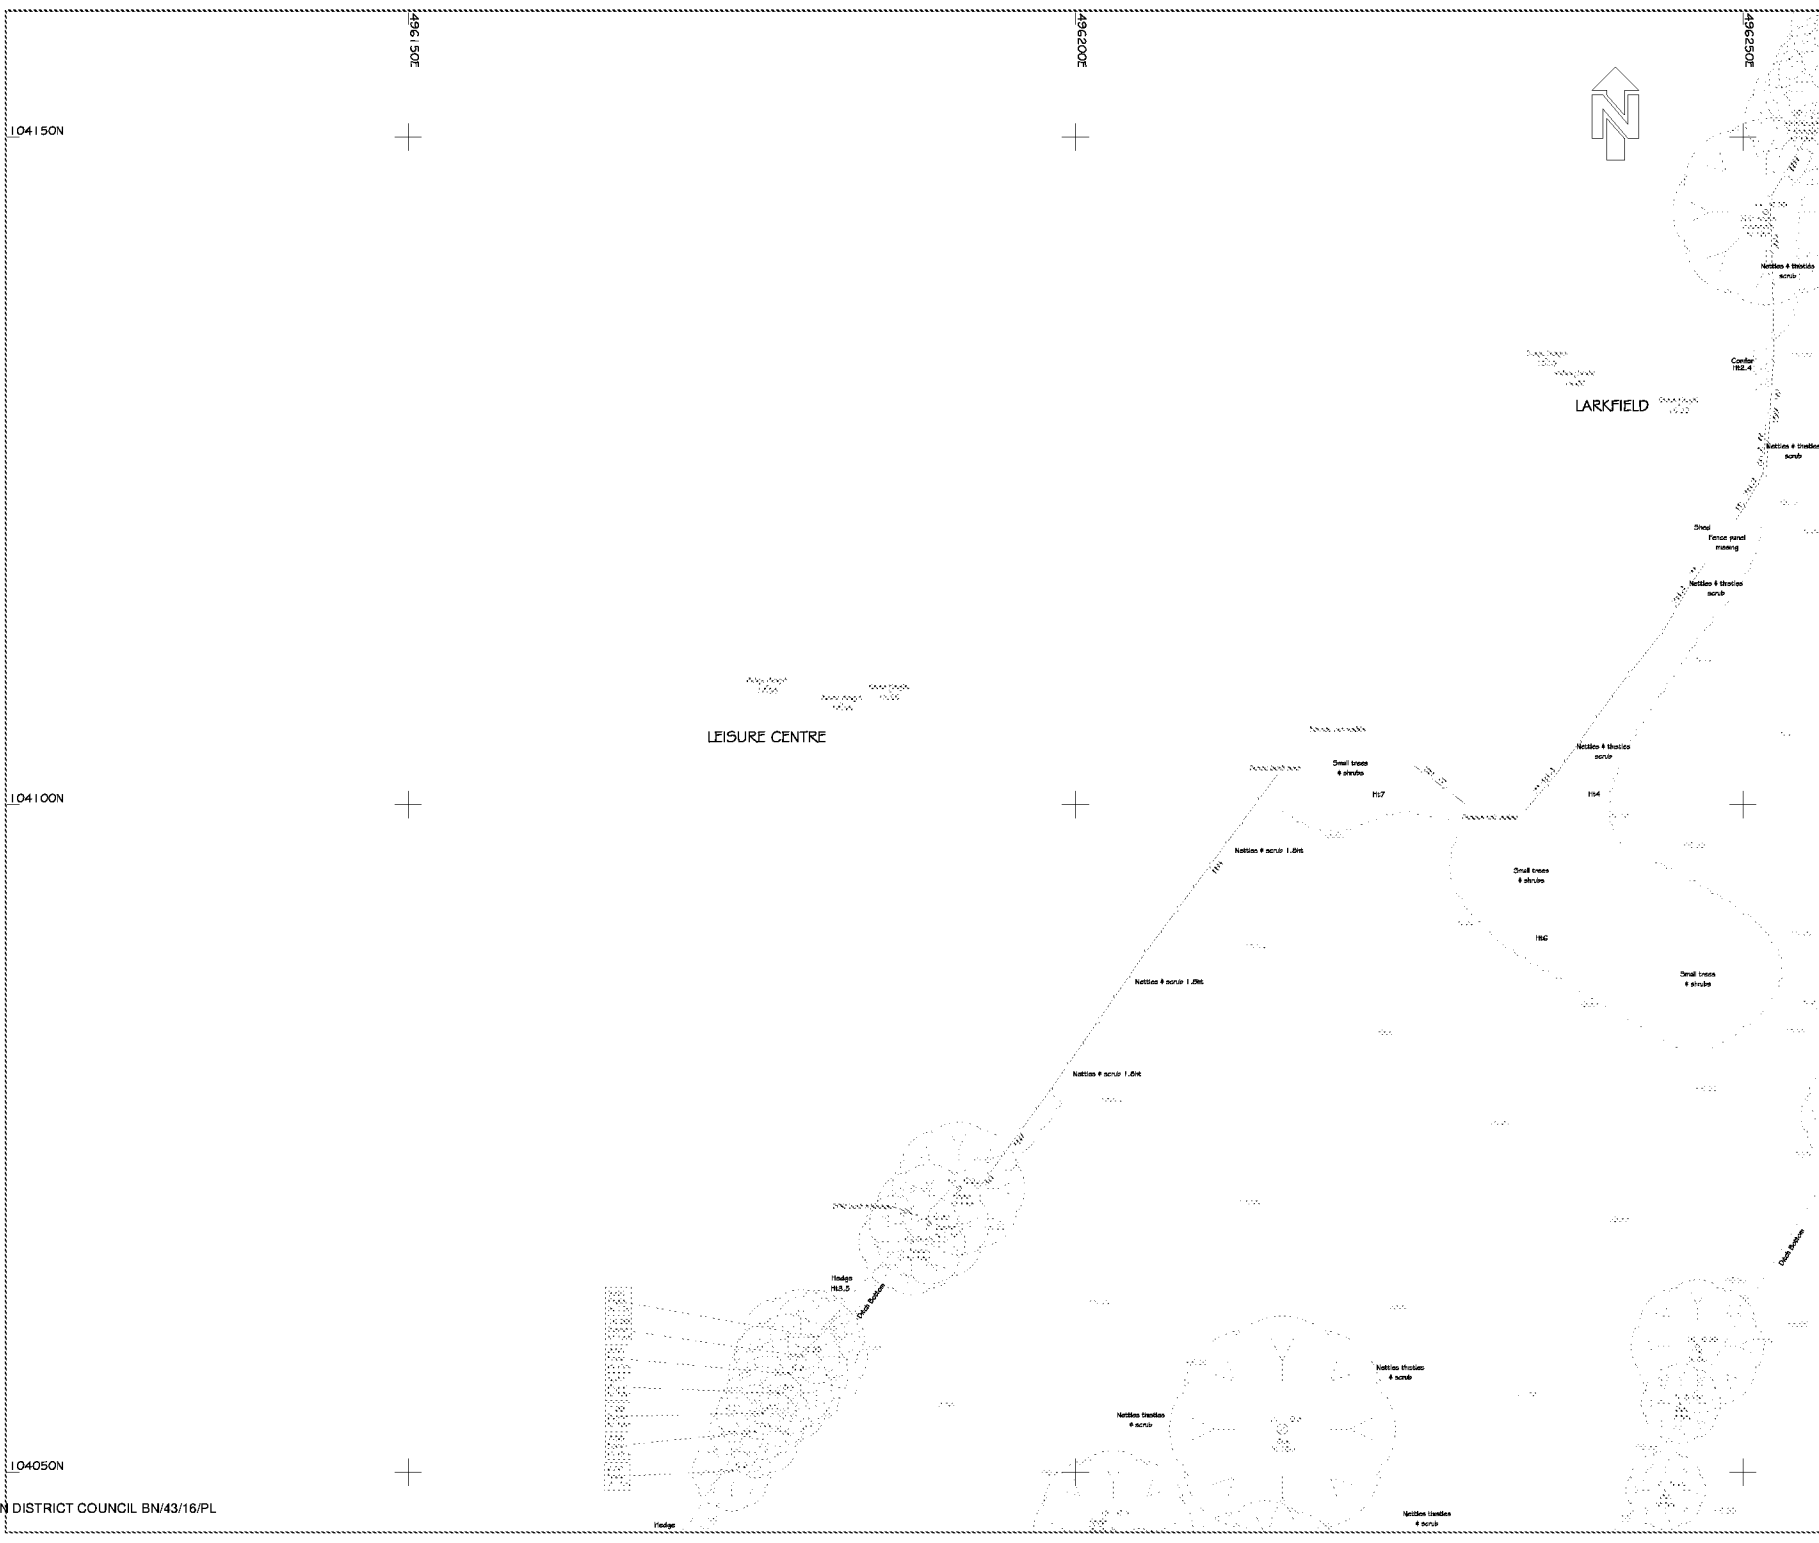

LEGEND

BT Box	BTB	Kerb Dropped	KLD # KRD
BT Inspection Cover	BTIC	Lamp Post	LP
Bench	BE	Litter Bin	LB
Bollard	B	Manhole	MH
Bus Stop	BS	Manhole Circular	MHC
Cable TV Cover	CATV	Marker	Mar
Concrete	CE	Paving Drain	PD
Ceiling Level	CEL	Paving Concrete	PC
Cover Level	CL	Paving Edge/step	PE
Drainage Channel	DC	Paving Slab	PS
Damp Proof Course	DPC	Paving Terrace	PT
Earth Road	ER	Post Box	PBX
Fence Height	FH	Ranwater Pipe	RWP
Gates Line	GL	Roadlight	RL
Electricity - Buried Cable	ECB	Road Sign	RS
* Cable Pit	CCP	Road Sign	RS
* Control Box	CBX	Road Gully	RG
* Pole or Tylon	PT	Roadlight	RL
* Barbed Wire	BW	Sign	SH
* Chain Link	CL	Sign Post	SP
* Chestnut Paling/CP	CP	Sluice Valve	SV
* Close Boarded FCB	CB	Soil Vent Pipe	SVP
* Crash Barrier	CB	Stile	ST
* Gate	GC	Stoke Cook	SC
* Iron Railings	IR	Surface Water	SW
* Trench	TR	Traffic	TR
* Post & Chair	PC	Telephone Box	TB
* Post & Rail	PR	Traffic Light	TL
* Post & Wire	PW	Track	TK
Fire Escape	FE	Trees Skump	TS
Fire Hydrant	FH	Vent	VT
Flower Bed	FB	Wall	WL
Floor Level	FL	Wash Out	WO
Ford Water	FW	Wall Retaining	WR
Gravel Drive	GD	Water - Level	WLVL
Gully	GY	* Meter	WM
Inspection Cover	IC	* Tap	WT
Invert Level	IL	* Trough	WTH
Kerb	KL # KR		
Tree Detail - Coniferous		Tree Detail - Broad Leafed	

Cypress
4.0m Diameter Spread
0.30m Trunk Diameter
Cypress-Species

Oak

Site Notes :
STN's 1, 2, 3, 4, 7 are generated 7% survey rails and washers.
STN 5 is a generated Survey Post rail.

General Notes :
Levels are related to Ordnance Survey Datum.
The grid is based upon the Ordnance Survey co-ordinates.
The North Arrow relates to the OS Grid.
This drawing is not to be copied or reproduced without the permission of BHP Surveys Limited.


Project :
Scheme: Proposed Development
Location: Angels Nursery, Barnham
Title: Existing Site Survey

Client : West Sussex County Council
c/o Henry Adams Planning Ltd
Rowan House
Baffins Lane
Chichester
West Sussex PO19 1UA

Scale :	1:200 @ A1	Drawn :	BHP
Dwg No:	BHP/1092	Checked :	BHP
Sheet No:	3	Date :	12 July 2013
Revision :			


BHP
SURVEYS

Noting, Planning 01245 516555

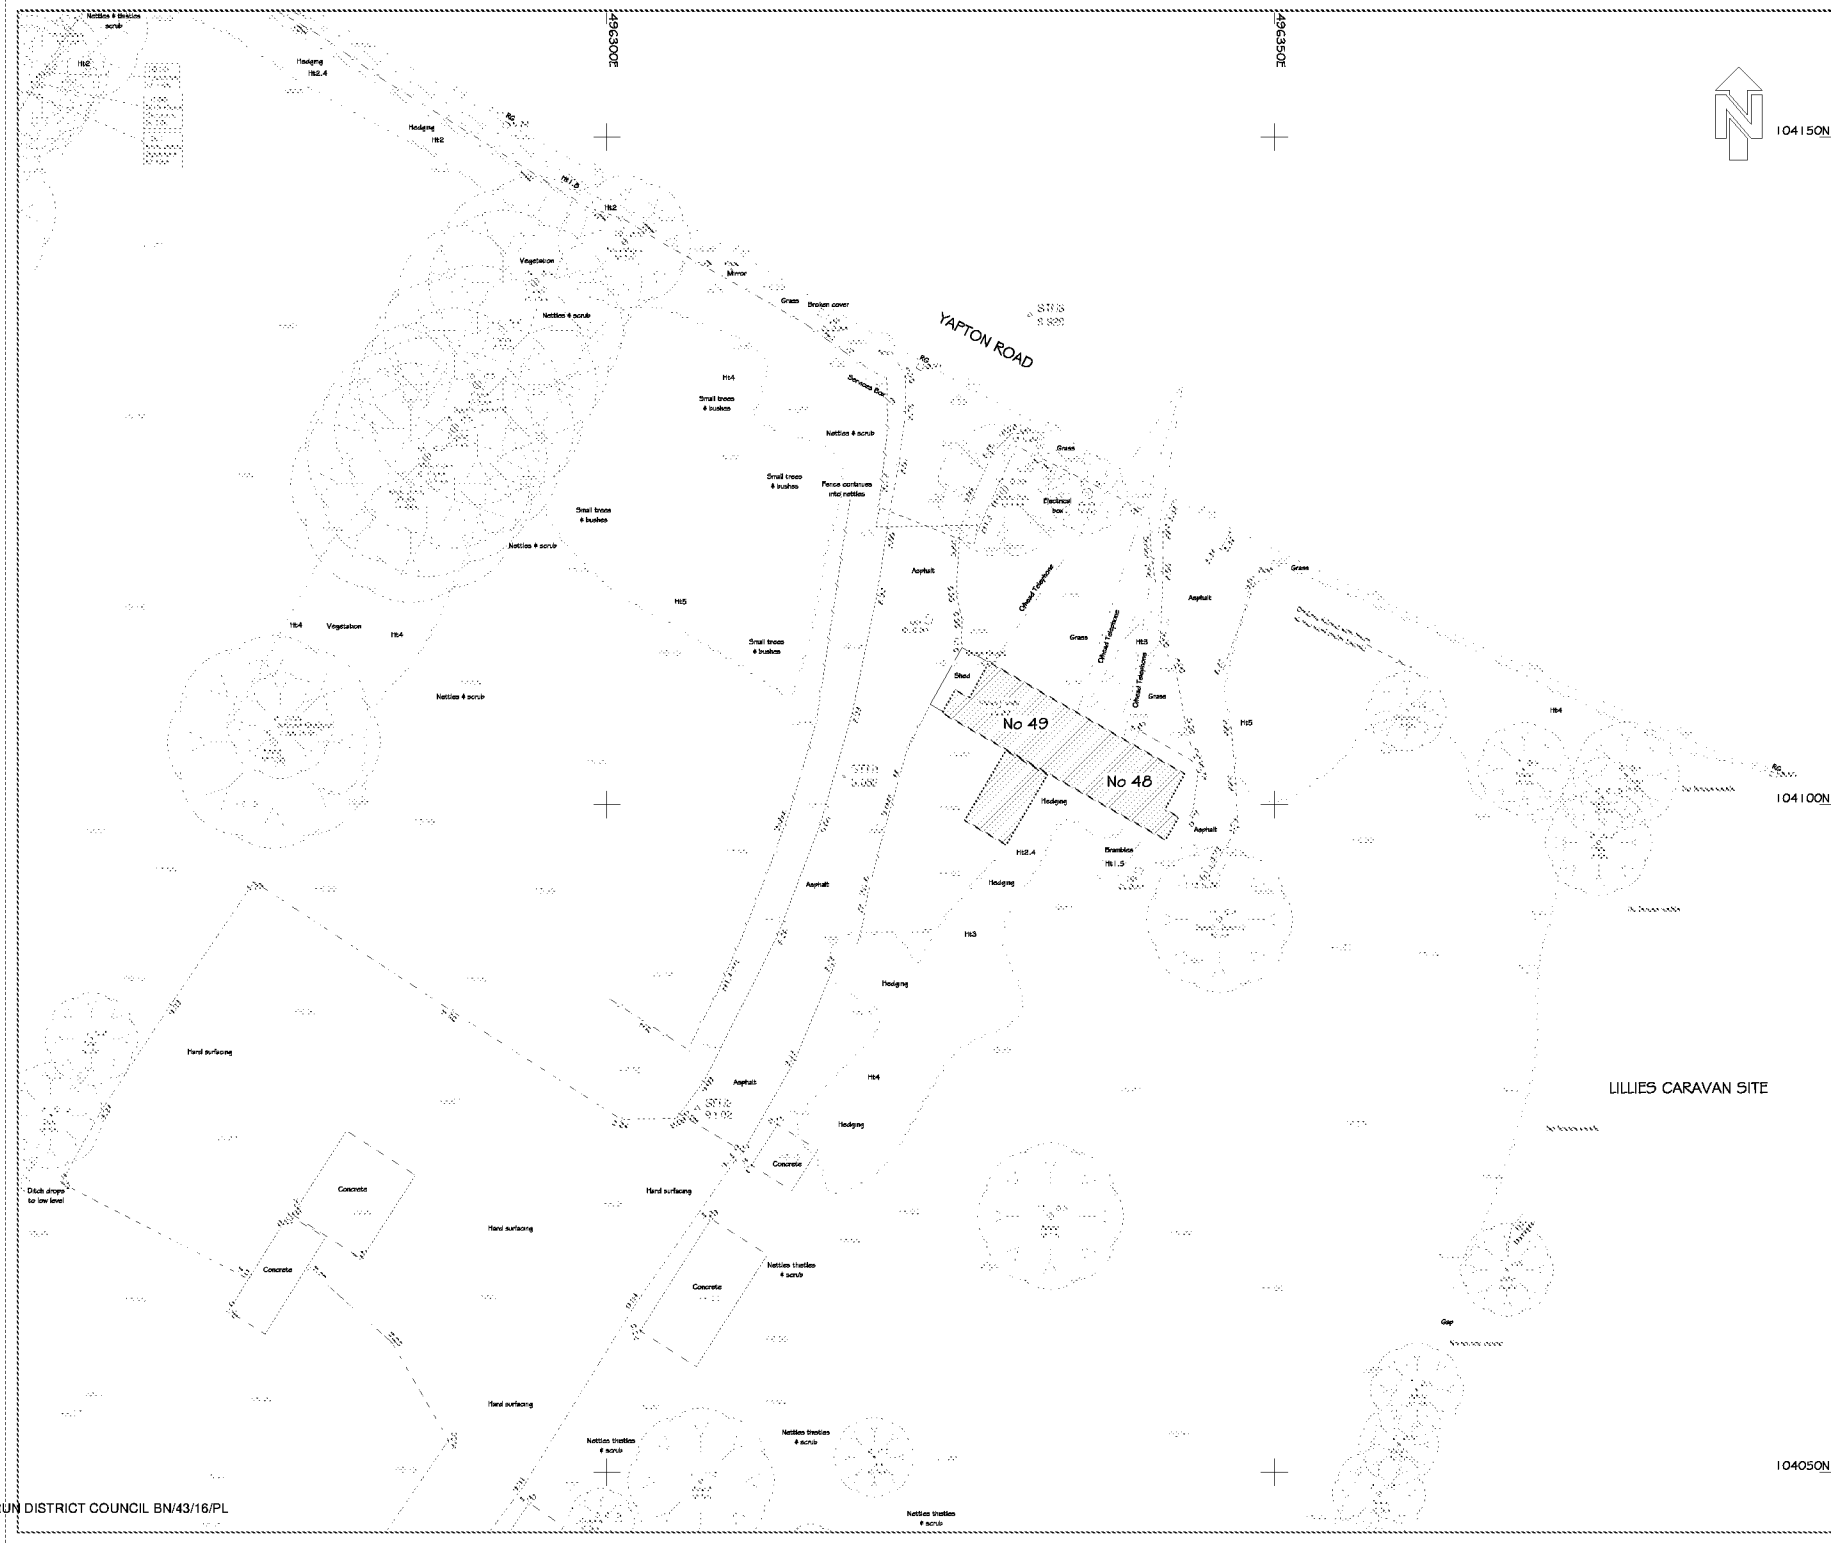

LEGEND

BT Box	BTB	Kerb Dropped	KLD # KRD
BT Inspection Cover	BTIC	Lamp Post	LP
Bench	BE	Litter Bin	LB
Bollard	B	Manhole	MH
Bus Stop	BS	Manhole Circular	MHC
Cable TV Cover	CATV	Marker	Mar
Concrete	CE	Paving Drain	PD
Ceiling Level	CEL	Paving Concrete	PC
Cover Level	CL	Paving Edge	PE
Drainage Channel	DC	Paving Slates	PS
Damp Proof Course	DPC	Paving Tarmac	PT
Earth Road	ER	Post Box	PBX
Fence Height	FH	Ranwater Pipe	RWP
Gates Line	GL	Ridge Height	RH
Electricity - Buried Cable	ECB	Ridge Line	RL
* Cable Pit	CCP	Road Sign	RS
* Control Box	CBX	Road Gully	RG
* Pole on Tylon	PT	Roadway Sign	RZ
Barbed Wire	BW	Sign	SH
Clear Link	CL	Sign Post	SP
* Chestnut Paving*	CP	Sliver Valve	SV
* Close Boarded FCB	CBF	Soil Vent Pipe	SVP
* Crush Barrier	FCB	Stile	ST
* Gate	GC	Styck Cook	SC
* Iron Railings	IR	Surface Water	SW
* Panel	PF	Tree Pit	TP
* Post & Chair	PTC	Telephone Box	TB
* Post & Rail	PR	Traffic Light	TL
* Post & Wire	PW	Track	TK
Fire Escape	FE	Tree Stump	TS
Fire Hydrant	FH	Vent	VT
Flower Bed	FB	Wall	WL
Flower Level	FL	Wash Out	WO
Food Water	FW	Wall Retaining	WR
Gravel Drive	GD	Water Level	WLVL
Gully	GY	* Meter	WM
Inspection Cover	IC	* Tap	WT
Invert Level	IL	* Trough	WT
Kerb	KL	* KR	
Tree Detail - Coniferous		Tree Detail - Broad Leaved	

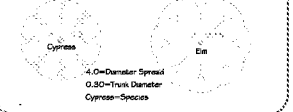

Site Notes :
 STNs 1, 2, 3, 4, 7 are generated 7% survey rails and washers.
 STNG is a generated Survey Post rail.

General Notes :
 Levels are related to Ordnance Survey Datum.
 The grid is based upon the Ordnance Survey coordinates.
 The North Arrow relates to the OS Grid.
 This drawing is not to be copied or reproduced without the permission of BHP Surveys Limited.

Project :
 Scheme: Proposed Development
 Location: Angels Nursery, Barnham
 Title: Existing Site Survey

Client : West Sussex County Council
 c/o Henry Adams Planning Ltd
 Rowan House
 Baffins Lane
 Chichester
 West Sussex PO19 1UA

Scale :	1:200 @A1	Drawn :	BHP
Dwg No:	BHP/1092	Checked :	BHP
Sheet No:	4	Date :	12 July 2013
Revision :			

