
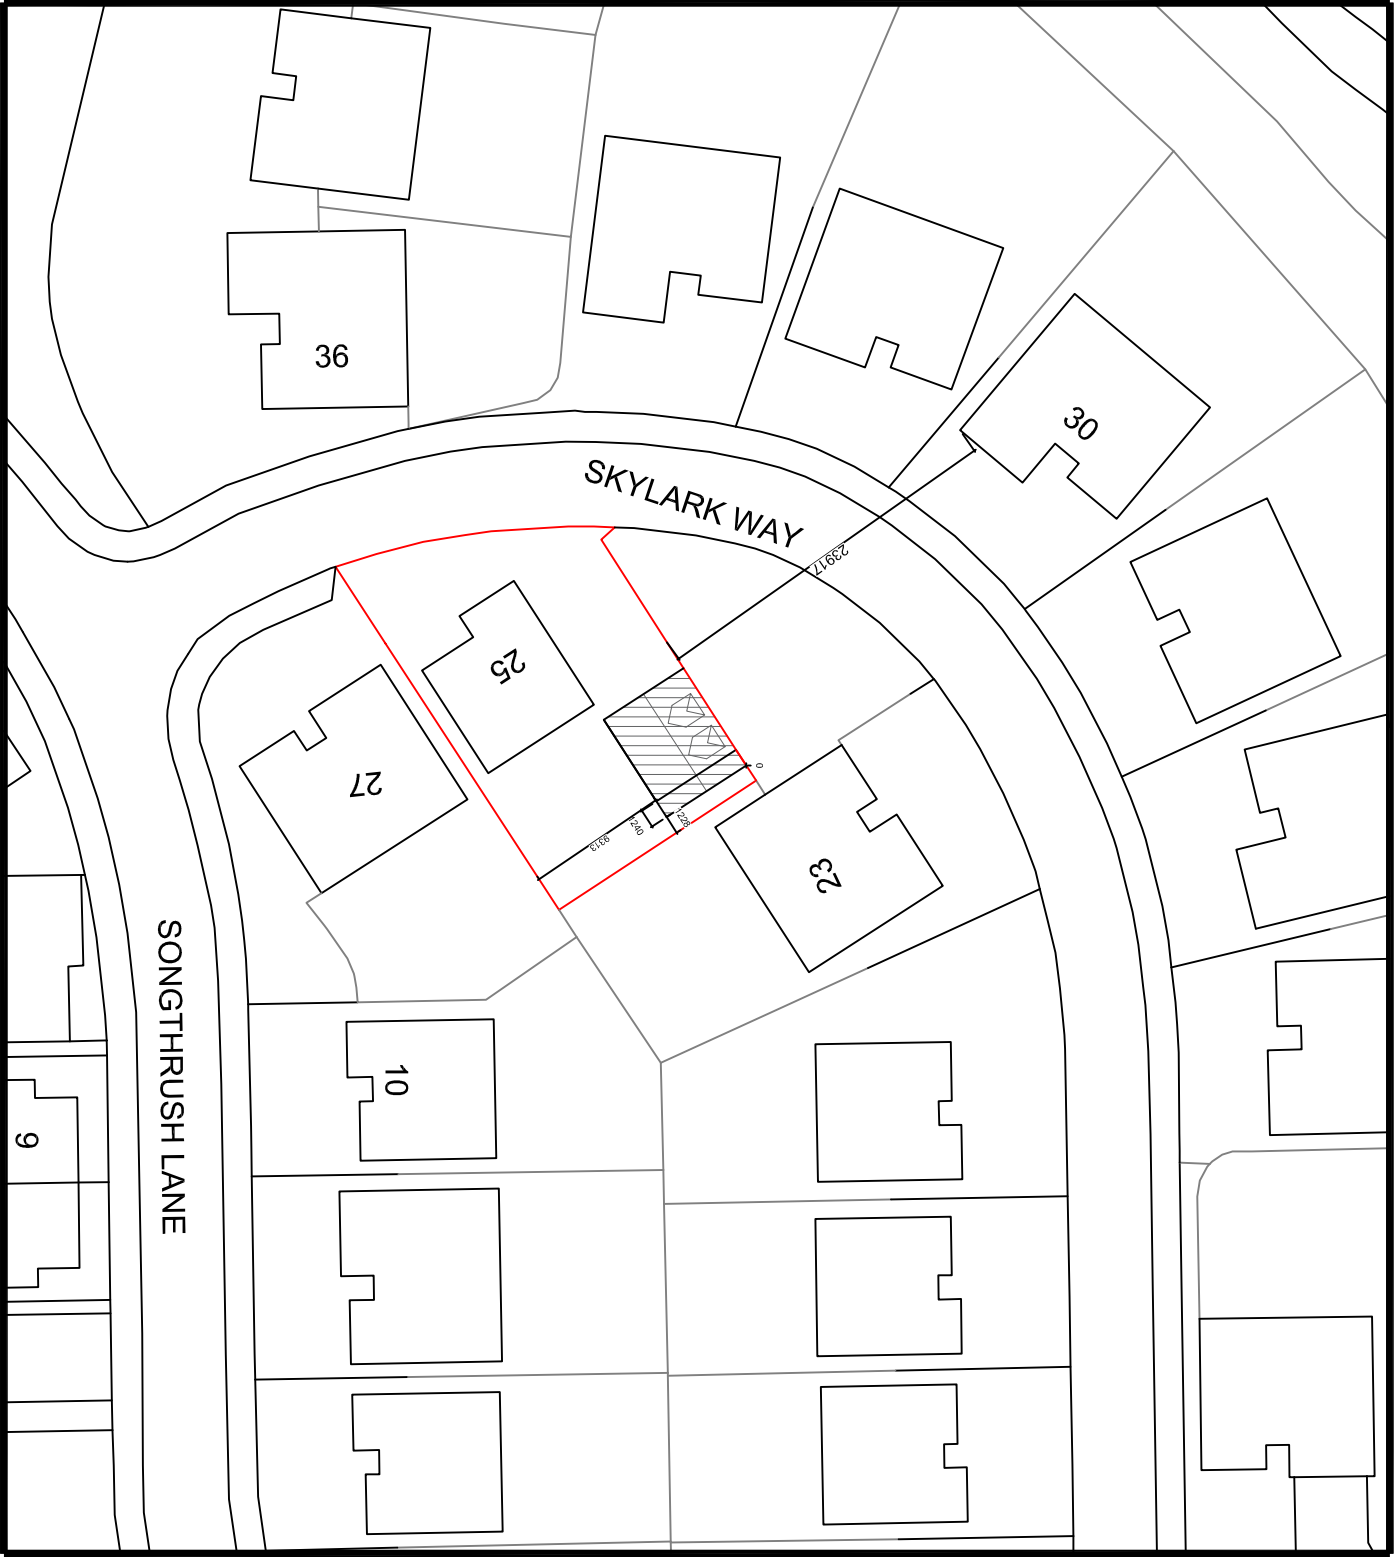
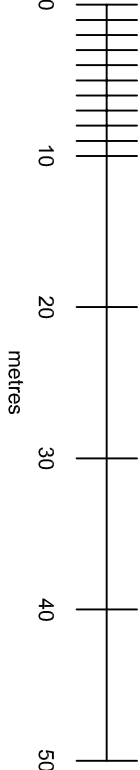


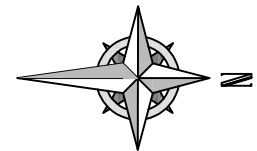

Your Home Plans Ltd Chichester Enterprise Centre, Terminus Road, Chichester, PO19 8TX 01243 908064 june@yourhomeplans.co.uk		25 Skylark Way Barnham West Sussex PO22 0FA		Block Plan Project Number: 25KY-21 Date: 9th April 2021 Drawn By: Your Home Plans Ltd Checked By: JEG Drawing No: B01 Scale: 1:500 A3	
---	--	---	--	--	--