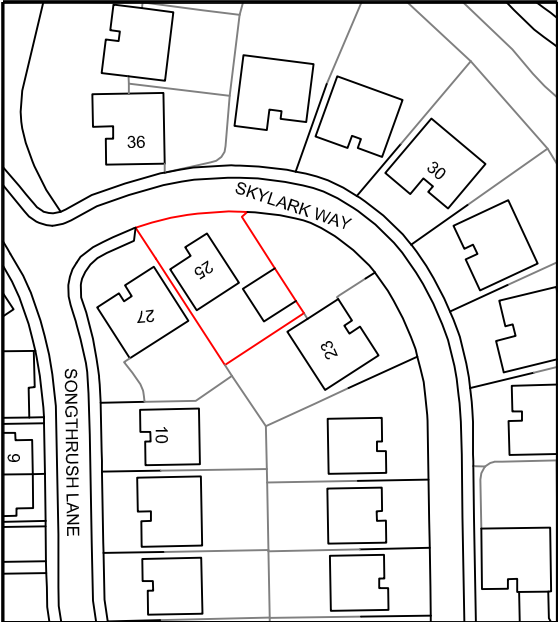


Your Home Plans Ltd
Chichester Enterprise Centre,
Terminus Road, Chichester, PO19 8TX
01243 908064
june@yourhomeplans.co.uk

25 Skylark Way
Barnham
West Sussex
PO22 0FA

Location Map

Project Number: ZSSKVC21
Date: 9th April 2021
Drawn By: Your Home Plans Ltd
Checked By: JEG

Drawing No:
L01

Scale: 1:1250 A4