



NOTES

① This drawing is the copyright of ARCI Industries Limited. It may not be copied, altered or reproduced without authority. This drawing must not be scaled. IF IN DOUBT ASK.

GENERAL NOTES

1. THIS DRAWING IS TO BE READ IN CONJUNCTION WITH ALL RELEVANT ARCHITECTS, ENGINEERS AND SPECIALISTS DRAWINGS AND DETAILS.

2. ALL REQUIRED DIMENSIONS TO BE TAKEN IN PREFERENCE TO SCALED DIMENSIONS.

3. ANY DISCREPANCIES BETWEEN THIS DRAWING AND OTHER INFORMATION IS TO BE BROUGHT TO THE ATTENTION OF THE ENGINEER PRIOR TO THE COMMENCEMENT OF THE WORKS ON SITE.


4. THE MAIN CONTRACTOR SHALL BE RESPONSIBLE FOR THE SETTING OUT AND ACCURACY OF ALL DIMENSIONS.

5. THE CONTRACTOR IS TO ENSURE THE STABILITY AND STRUCTURAL INTEGRITY OF THE EXISTING PROPERTY AT ALL TIMES DURING WORKS AND IS TO BE RESPONSIBLE FOR ALL TRAFFIC AND SHORING AS REQUIRED.

6. MAIN CONTRACTOR TO PROVIDE AND FIX SUITABLE BRACING AND PROPPING FOR ALL ELEMENTS IN THE TEMPORARY CONDITION DURING CONSTRUCTION STAGE, SUCH AS TO ENSURE STRUCTURE STABILITY AT ALL TIMES.

7. IT IS THE CONTRACTORS SOLE RESPONSIBILITY FOR ASCERTAINING SAFE DISPOSAL OF ANY OFF-SITE EXCAVATED SOIL. NO CLAIM RESULTING FROM ABNORMAL TIP REQUIREMENTS, WILL BE ENTERTAINED.

C02	27.08.2025	PERM PAVING AREAS ADDED	CH
C01	27.08.2025	AREAS ADDED, CONSTRUCTION ISSUE	JH
P01	16.05.2025	FOR APPROVAL	JH
Rev.	Date	Description	By

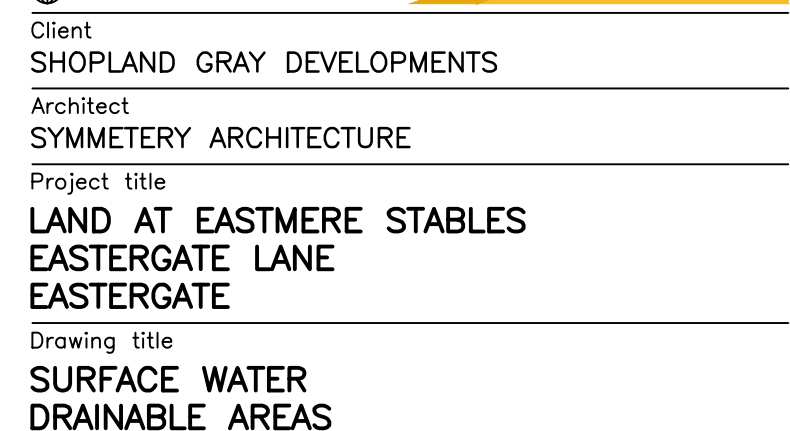

Scale 1:250	Paper size A1	Date MAY 2025	Drawn by JH	Checked by CH	Status S0
Name					
Project code	Originator	Functional breakdown	Spatial breakdown	Form discipline	Number Revision
AAL436-AAL-SF-XX-DR-C-5104-C02					