
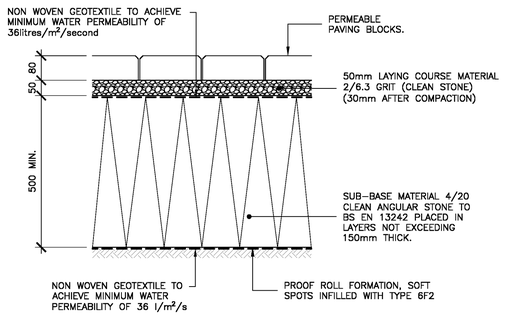


PARKING AREAS PERMEABLE BLOCK PAVING CONSTRUCTION DETAIL
(SCALE 1:10@A1)

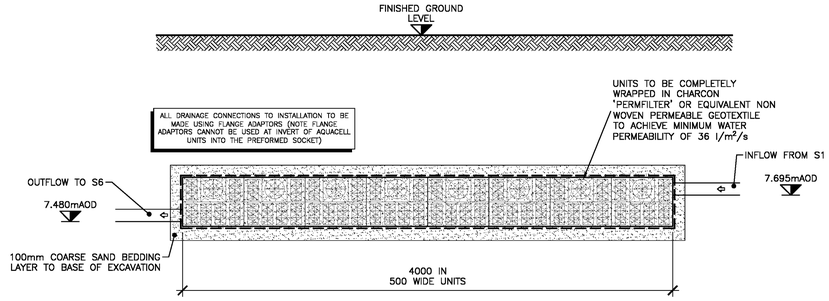

ATTENUATION TANK WITH INFILTRATION
[OUT OF WAVIN / INTESIO 'AQUACELL' CRATES OR SIMILAR APPROVED PROPRIETARY MODULAR SYSTEM]
(SCALE 1:25@A1)

NOTES

© This drawing is the copyright of ARCH Associates Limited. It may not be copied, altered or reproduced without their written authority. This drawing must not be scaled. IF IN DOUBT ASK.

GENERAL NOTES

1. THIS DRAWING IS TO BE READ IN CONJUNCTION WITH ALL RELEVANT ARCHITECTS, ENGINEERS AND SPECIALISTS DRAWINGS AND DETAILS.
2. ALL FIGURED DIMENSIONS TO BE TAKEN IN PREFERENCE TO SCALED DIMENSIONS.
3. ANY DISCREPANCIES BETWEEN THIS DRAWING AND OTHER INFORMATION IS TO BE BROUGHT TO THE ATTENTION OF THE ENGINEER PRIOR TO THE COMMENCEMENT OF THE WORKS ON SITE.
4. THE MAIN CONTRACTOR SHALL BE RESPONSIBLE FOR THE SETTING OUT AND ACCURACY OF ALL DIMENSIONS.
5. THE CONTRACTOR IS TO ENSURE THE STABILITY AND STRUCTURAL INTEGRITY OF THE EXISTING PROPERTY AT ALL TIMES DURING WORKS AND IS TO BE RESPONSIBLE FOR ALL PROPPING AND SHORING AS REQUIRED.
6. MAIN CONTRACTOR TO PROVIDE AND FIX SUITABLE BRACING AND PROPPING FOR ALL ELEMENTS IN THE TEMPORARY CONDITION DURING CONSTRUCTION STAGE, SUCH AS TO ENSURE STRUCTURE STABILITY AT ALL TIMES.
7. IT IS THE CONTRACTORS SOLE RESPONSIBILITY FOR ASCERTAINING SAFE DISPOSAL OF ANY OFF-SITE EXCAVATED SPOIL. NO CLAIM RESULTING FROM ABNORMAL TIP REQUIREMENTS WILL BE ENTERTAINED.

THIS DRAWING IS TO BE READ IN CONJUNCTION WITH DRAWING No.SPR032-500

CDM REGULATIONS 2015

ARCH ASSOCIATES HAVE CONSIDERED AND, WHERE REASONABLY PRACTICABLE, AVOIDED FORESEEABLE RISKS IN THE PREPARATION OF THE DESIGN SHOWN ON THIS AND RELATED DRAWINGS. SIGNIFICANT RISKS WHICH REMAIN AND ASSOCIATED CONTROL MEASURES ARE IDENTIFIED BELOW AND SHOULD BE GIVEN PARTICULAR ATTENTION BY THE MAIN CONTRACTOR ON SITE.

ACTIVITY	HAZARD	CONTROL

NOTE: THE ABOVE ASSESSMENT RECORDS ONLY THOSE ELEMENTS CONSIDERED UNUSUAL, DIFFICULT TO MANAGE OR OUTSIDE OF THE ANTICIPATED EXPERTISE OF A COMPETENT CONTRACTOR

Revision	Date	Description	By
P2	18.05.21	UPDATED TO SUIT LLFA COMMENTS	CH
P1	09.04.21	PRELIMINARY ISSUE	JH

ARCH ASSOCIATES
CONSULTING CIVIL AND STRUCTURAL ENGINEERS
The Town House, St. George's Square, Bishops Waltham, Southampton, Hampshire, SO32 1AF.
Telephone: 01489 890004 Email: admin@archassociates.co.uk Web: www.archassociates.co.uk

Client
SEAWARD PROPERTIES LTD.

Architect
STUDIO LACK ARCHITECTURE

Project Title
LAND OFF CANAL MEWS
BARNHAM

Drawing Title
DRAINAGE & EXTERNAL WORKS DETAILS SHEET 2

Scale	Paper Size	Date	Drawn By	Checked By
AS SHOWN	A1	MARCH 2021	JH	CH

Project No.	Drawing No.	Revision
SPR032	552	P2

