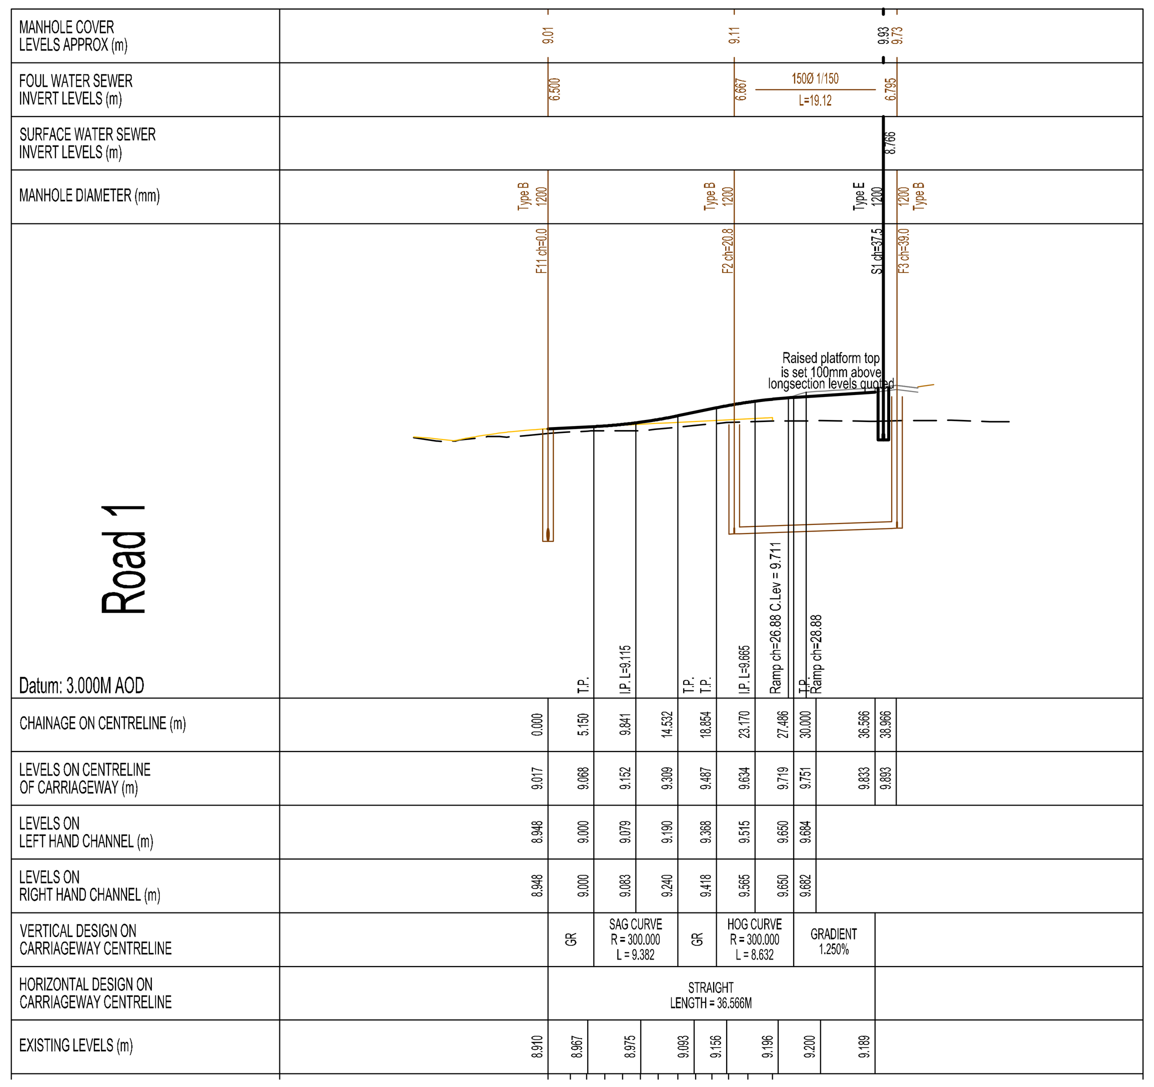

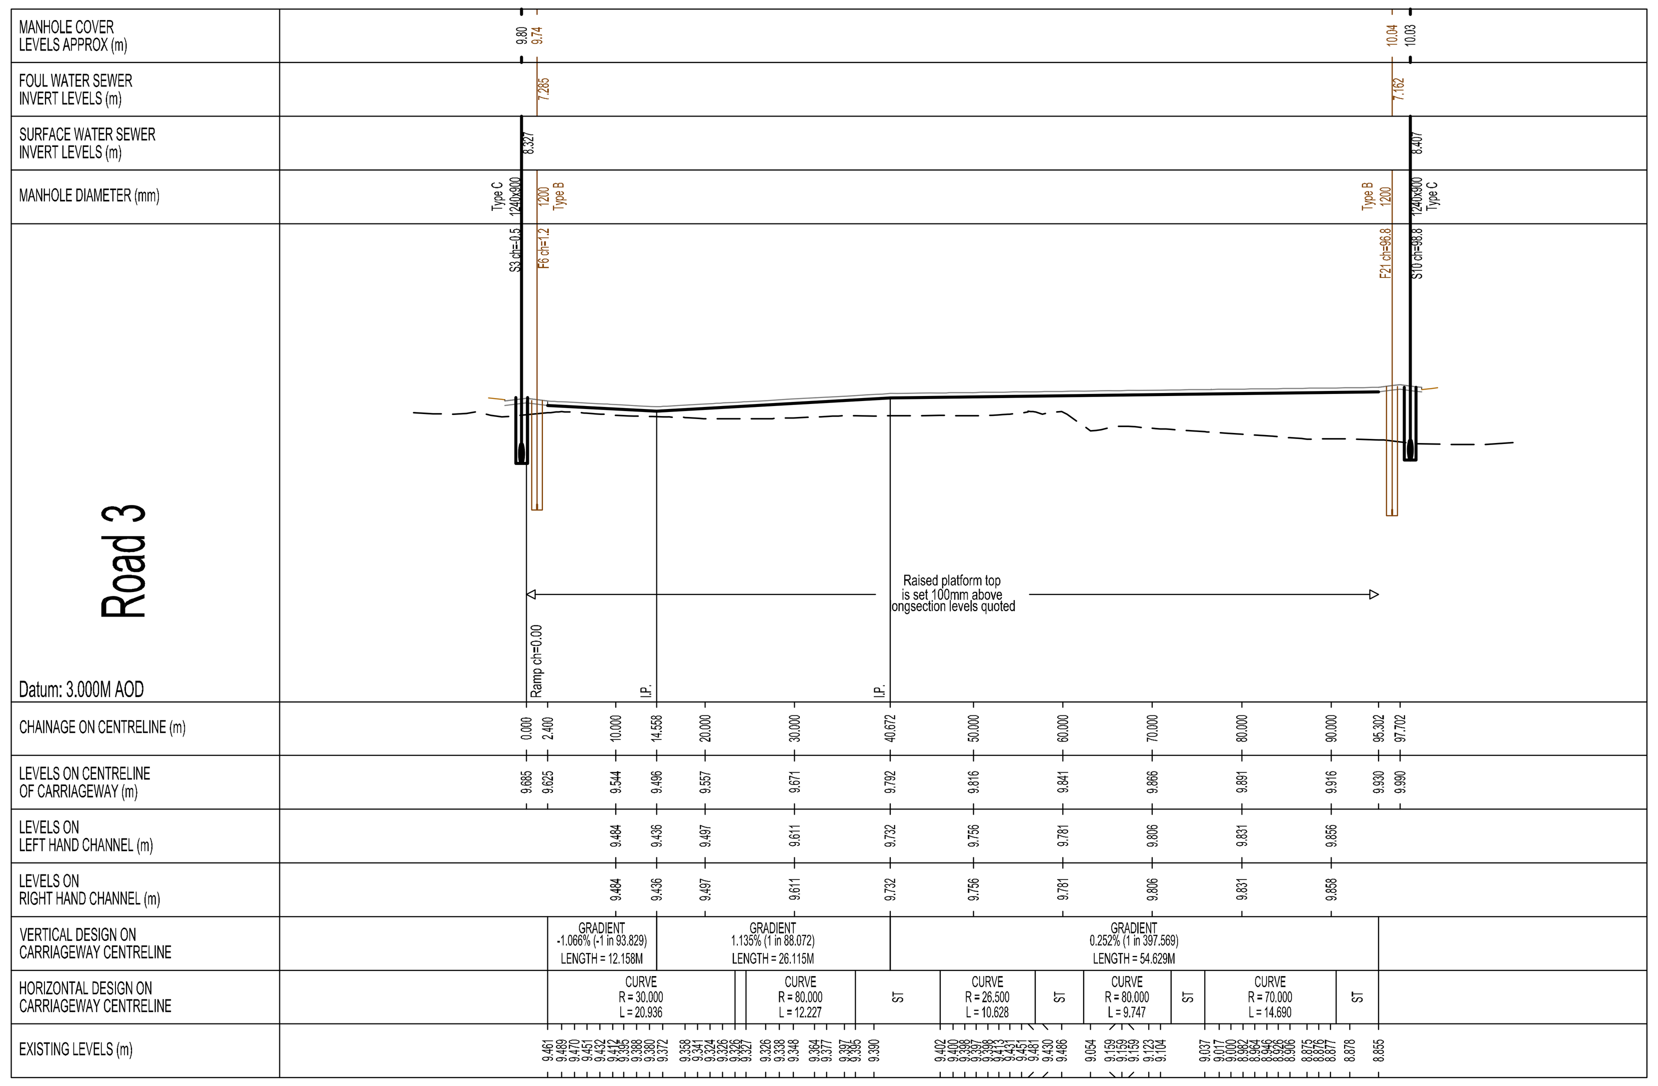

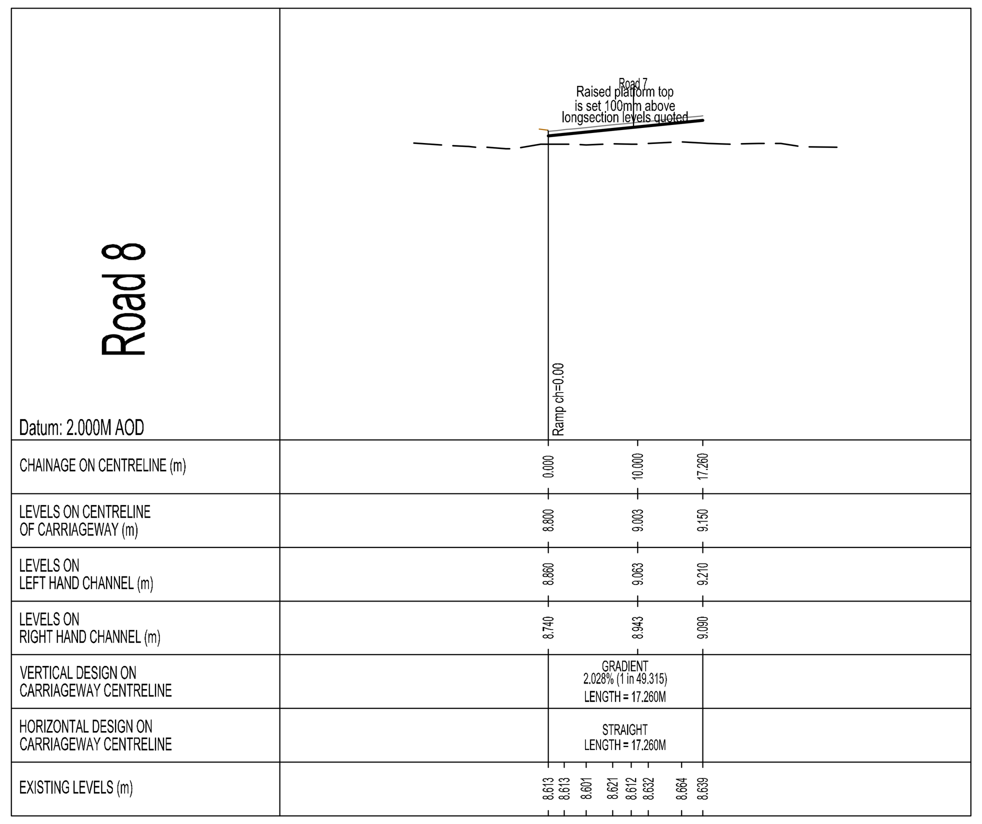

GENERAL NOTES:

1. DIMENSIONS ON THIS DRAWING SHALL NOT BE SCALED. ALL DIMENSIONS TO BE CHECKED ON SITE. ALL DETAILS AND DIMENSIONING RELATING TO SUB-CONTRACTOR'S OR SUPPLIER'S WORK MUST BE CHECKED AND AGREED BETWEEN THE SUB-CONTRACTOR OR THE SUPPLIER AND THE GENERAL CONTRACTOR.
2. THIS DRAWING IS TO BE READ IN CONJUNCTION WITH ALL RELEVANT ARCHITECT'S AND ENGINEERS DRAWINGS AND SPECIFICATION.
3. THE CONTRACTOR IS RESPONSIBLE FOR VERIFYING ALL SITE DIMENSIONS BEFORE COMMENCING WORK.
4. THE MAIN CONTRACTOR IS RESPONSIBLE FOR ENSURING THE STABILITY OF THE STRUCTURE WHILST THE WORKS ARE IN PROGRESS.
5. DIFFERENCES BETWEEN THIS DRAWING AND THE SITE CONDITIONS ENCOUNTERED MUST BE REPORTED TO THE ENGINEER.

NOTATION:-

T.O.S.- TOP OF STEEL. S.S.L.- STRUCTURAL SLAB LEVEL.
F.G.L.- FINISH GROUND LEVEL. F.F.L.- FINISHED FLOOR LEVEL.
T.O.C.- TOP OF CONCRETE. T.O.F.- TOP OF FOUNDATION.
F.L. - FORMATION LEVEL.

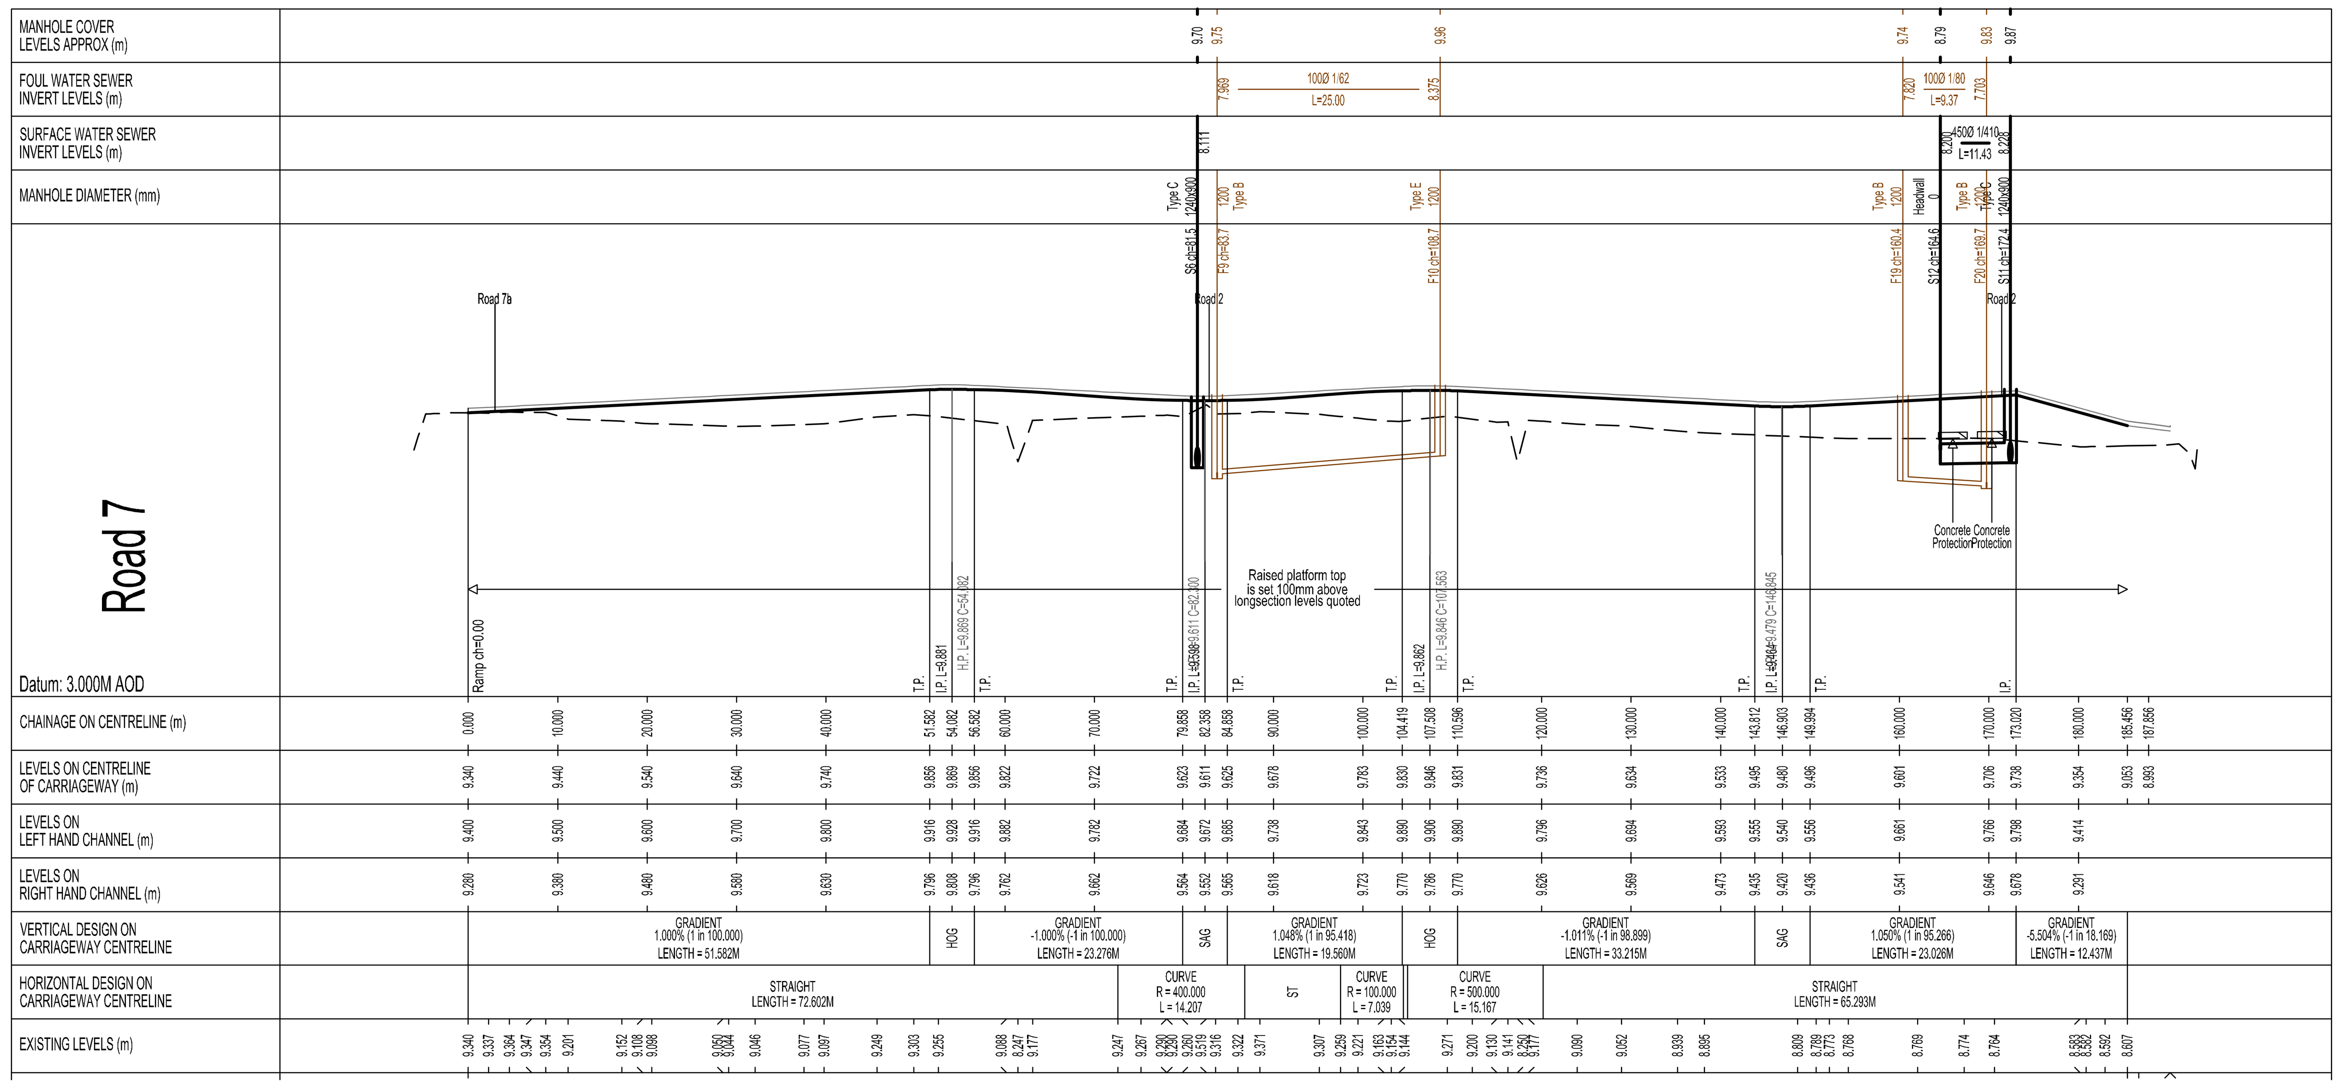

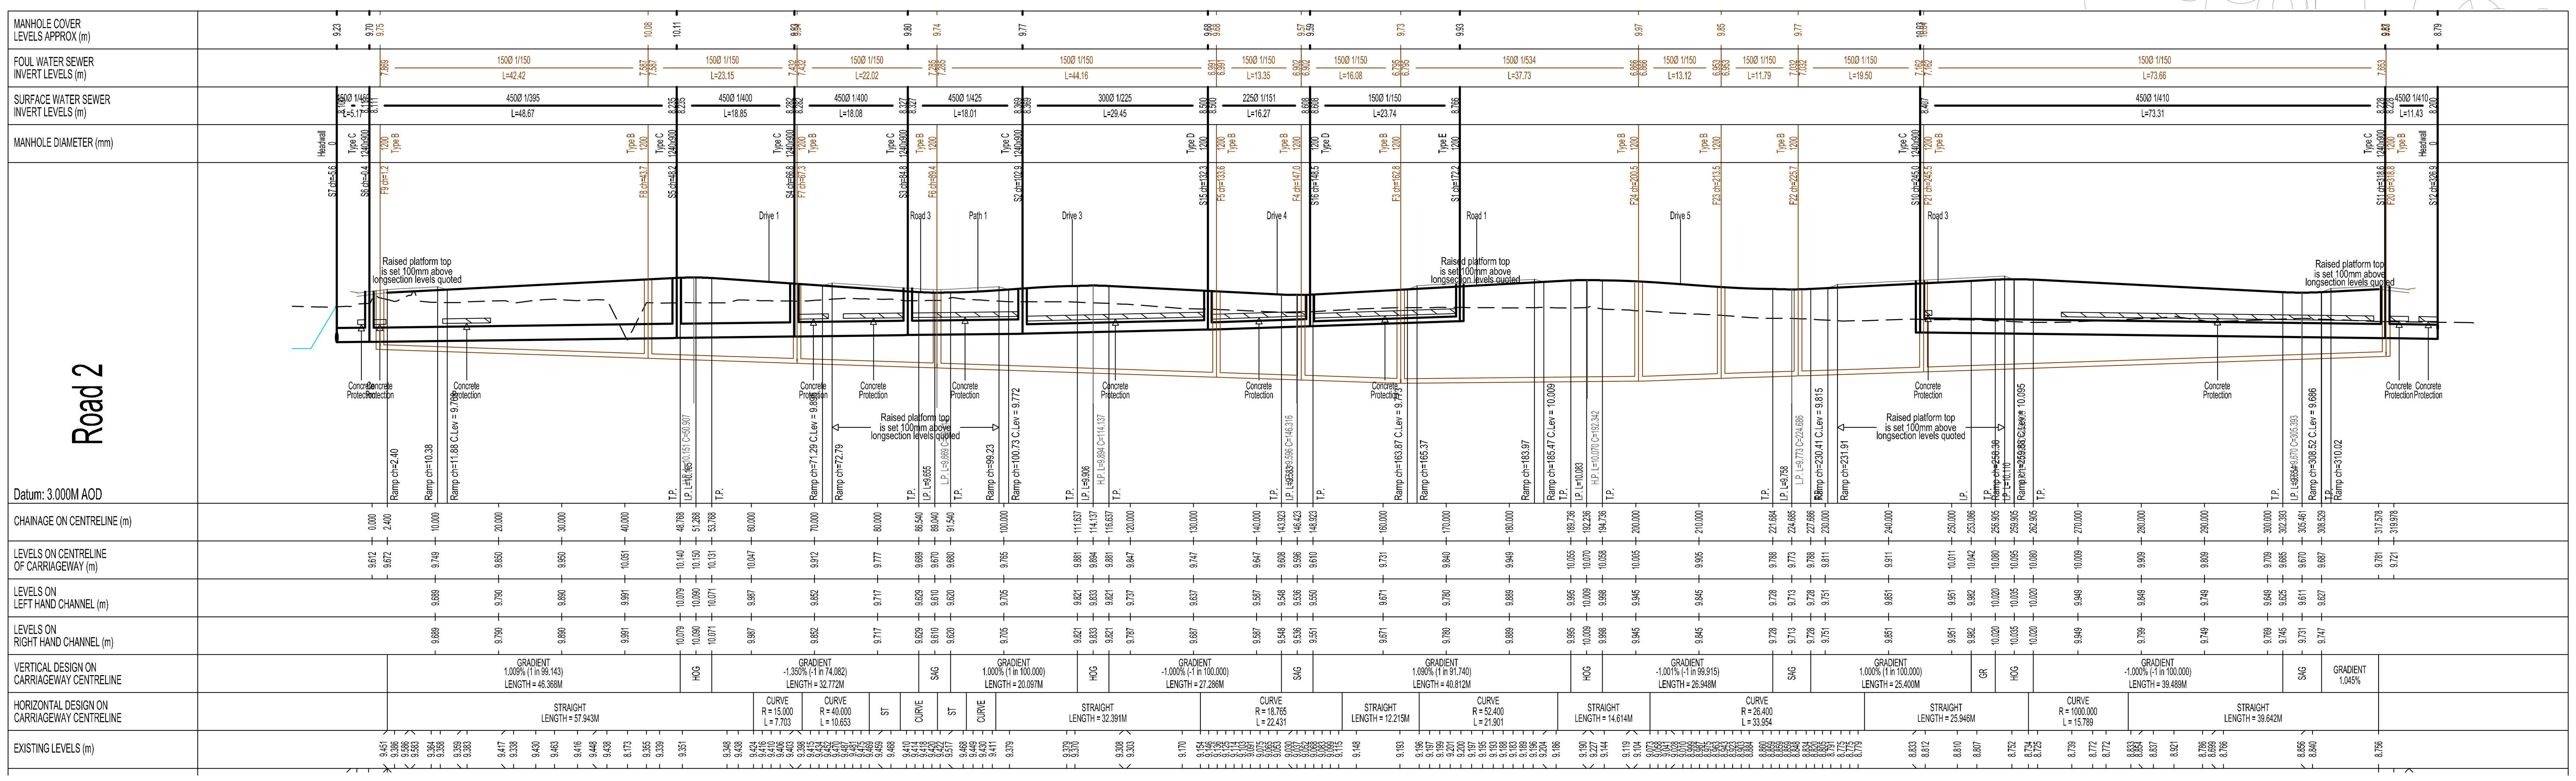

ROAD KEY PLAN & SETTING OUT
SCALE 1:500

ROAD LONG SECTIONS
SCALE 1:500H, 1:100V

REV	DATE	DESCRIPTION	BY	CHK	APP
1	05.07.18	INITIAL ISSUE	MR	SDL	

Gyoury Self
CONSULTING ENGINEERS

16/17 BOUNDARY ROAD, HOVE,
EAST SUSSEX BN3 4EF
TELEPHONE 01273 414413
E-MAIL: mail@gsphove.co.uk
Website: www.gyouryself.com
Also at Fareham and St Albans

CLIENT: WATES CONSTRUCTION

ARCHITECT: RHP

JOB TITLE: YAPTON ROAD BARNHAM WEST SUSSEX

DRAWING TITLE: ROAD SETTING OUT & LONG SECTIONS

JOB No.	SCALE @ A0	DATE	
H19377	AS SHOWN	JULY 2018	
DRAWN	ENGINEER	CHECKED	APP
MR	GTA		

STATUS: A1 DRAWING SUITABILITY:

REVISION: 1 RIBA STATUS: STAGE 3 - DESIGN DEVELOPMENT

DRAWING No. 19377-GS-Z1-XX-DR-C-1035

ARUN DISTRICT COUNCIL BN/45/18/DOC