


Ordnance Survey
Ukmapcentre.com

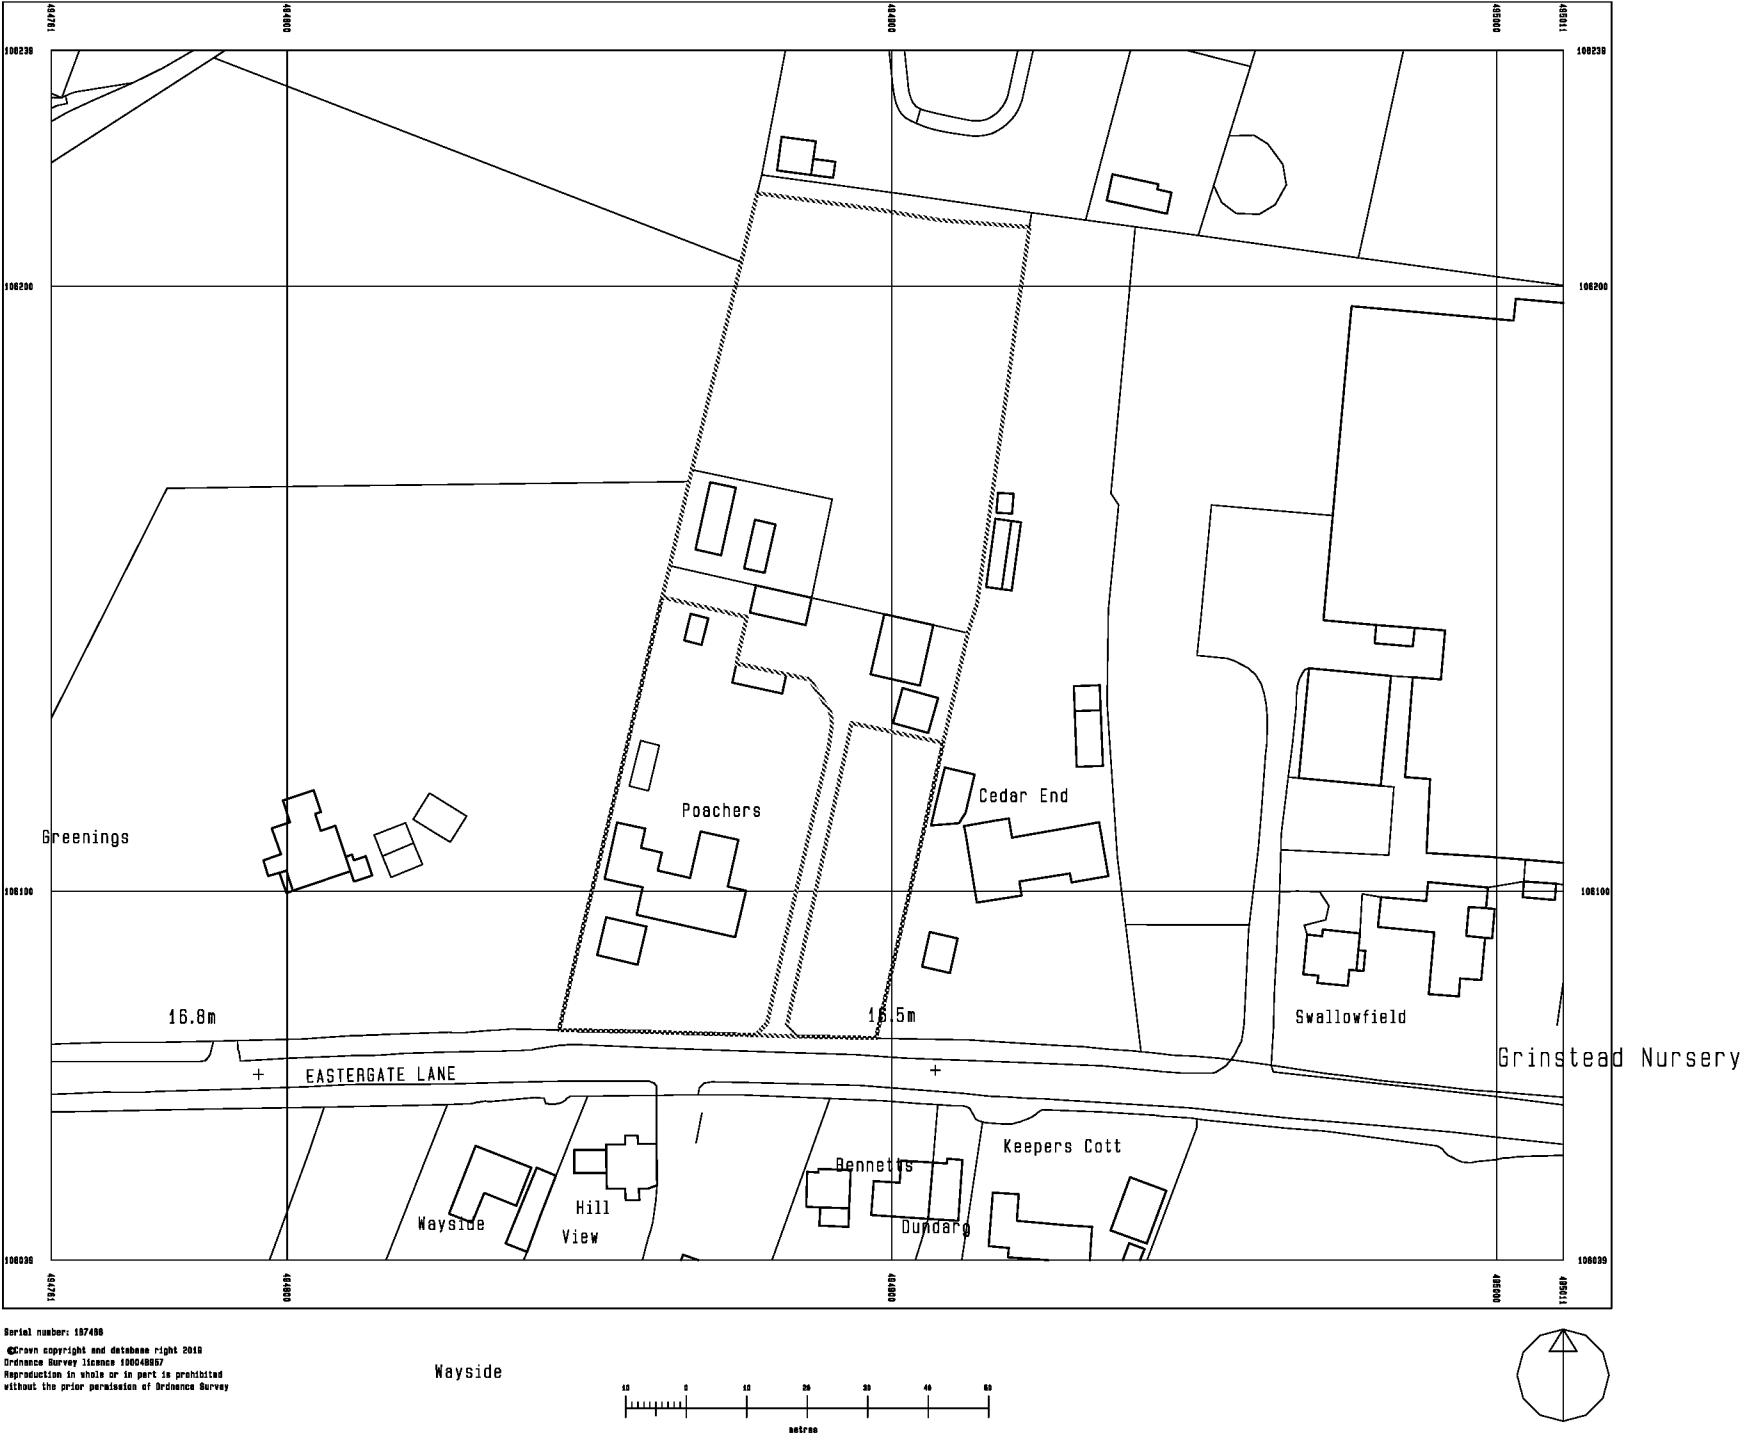

Serial number: 107488
© Crown copyright and database right 2010
Ordnance Survey licence 100048897
Reproduction in whole or in part is prohibited
without the prior permission of Ordnance Survey

Revisions:

Client:

Mr T Occleshaw

Site Address:

Poachers
Eastergate Lane
Chichester
West Sussex
PO20 3SJ

Drawing No.:

20-038/LP1

Scale:

1:1250 @ A3



Kingspan Timber Solutions Ltd
Eltisley Road,
Great Gransden,
Beds, SG19 3AR
Tel: 01767 676400
Fax: 01767 676444
E-mail: sales@potton.co.uk
Web: www.potton.co.uk

This document is the copyright of Kingspan Timber Solutions Ltd, and is made available on the express condition that it shall not be used in connection with the erection of any building or the production of any components for such a building unless the building to be erected or the components are supplied by Kingspan Timber Solutions Ltd.

© Kingspan Timber Solutions Ltd.