The Cottage Piggeries, Church Lane, Barnham, PO22 0DB.

fiftypointeight

Proposed Site Layout Plan

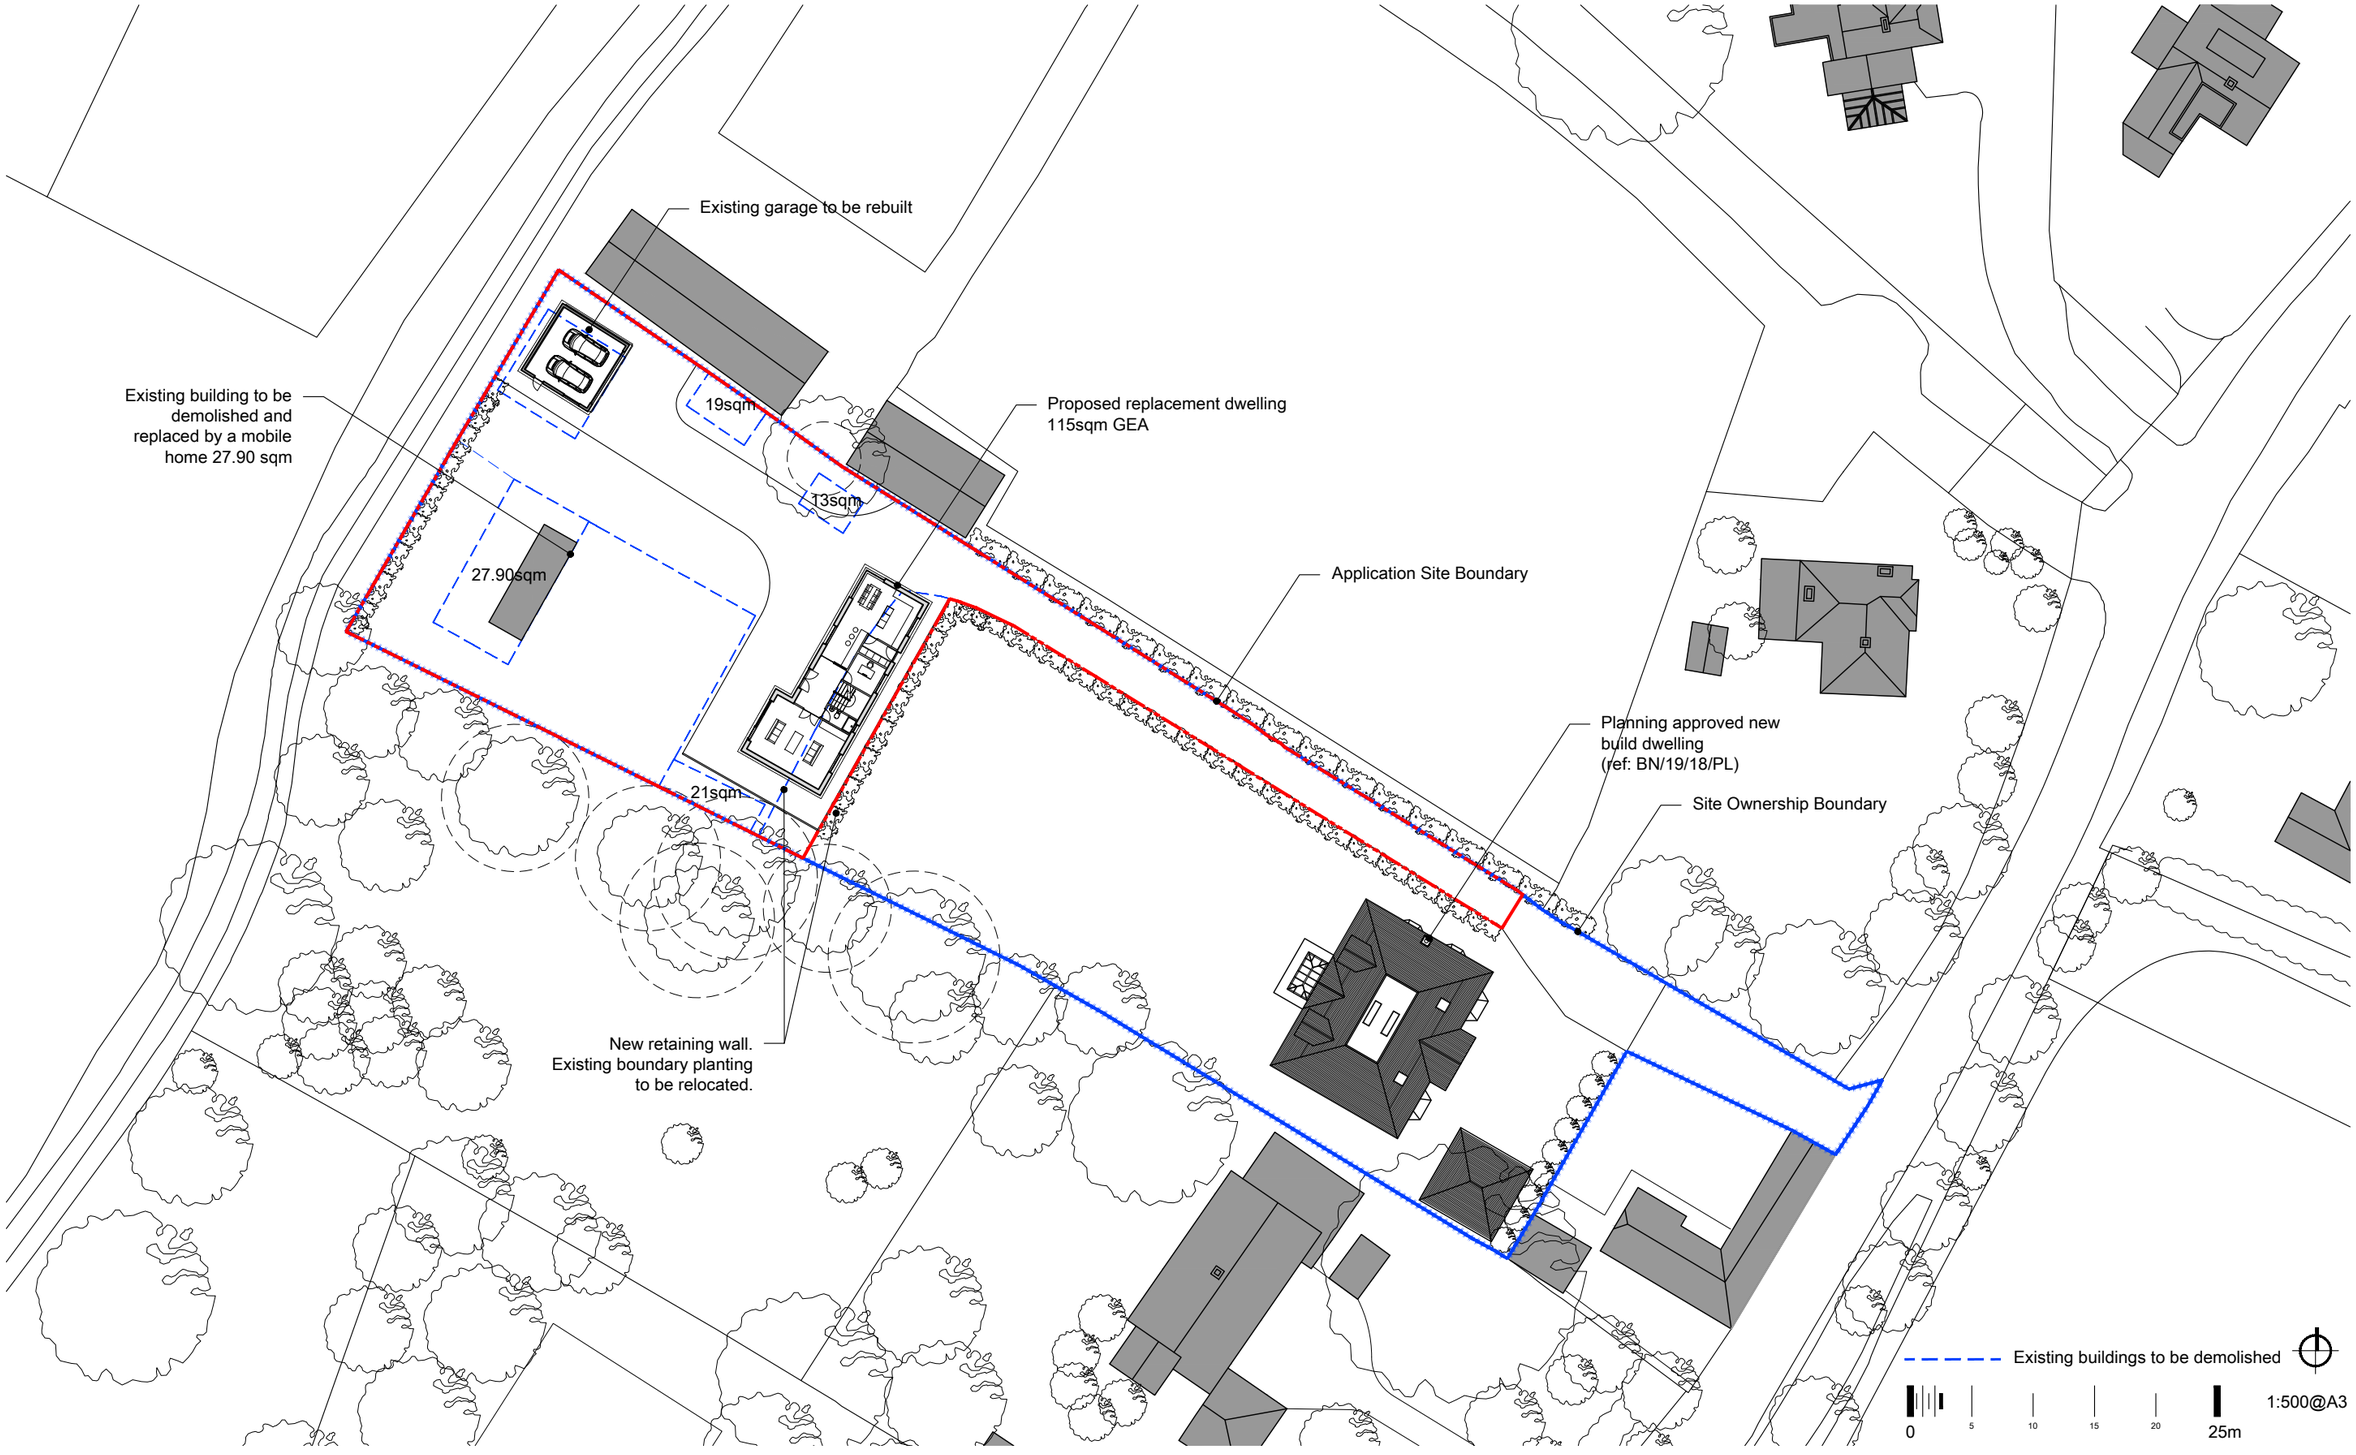

C0117-P008B

info@fiftypointeight.co.uk 01243323009

ARUN DISTRICT COUNCIL BN/47/19/PL