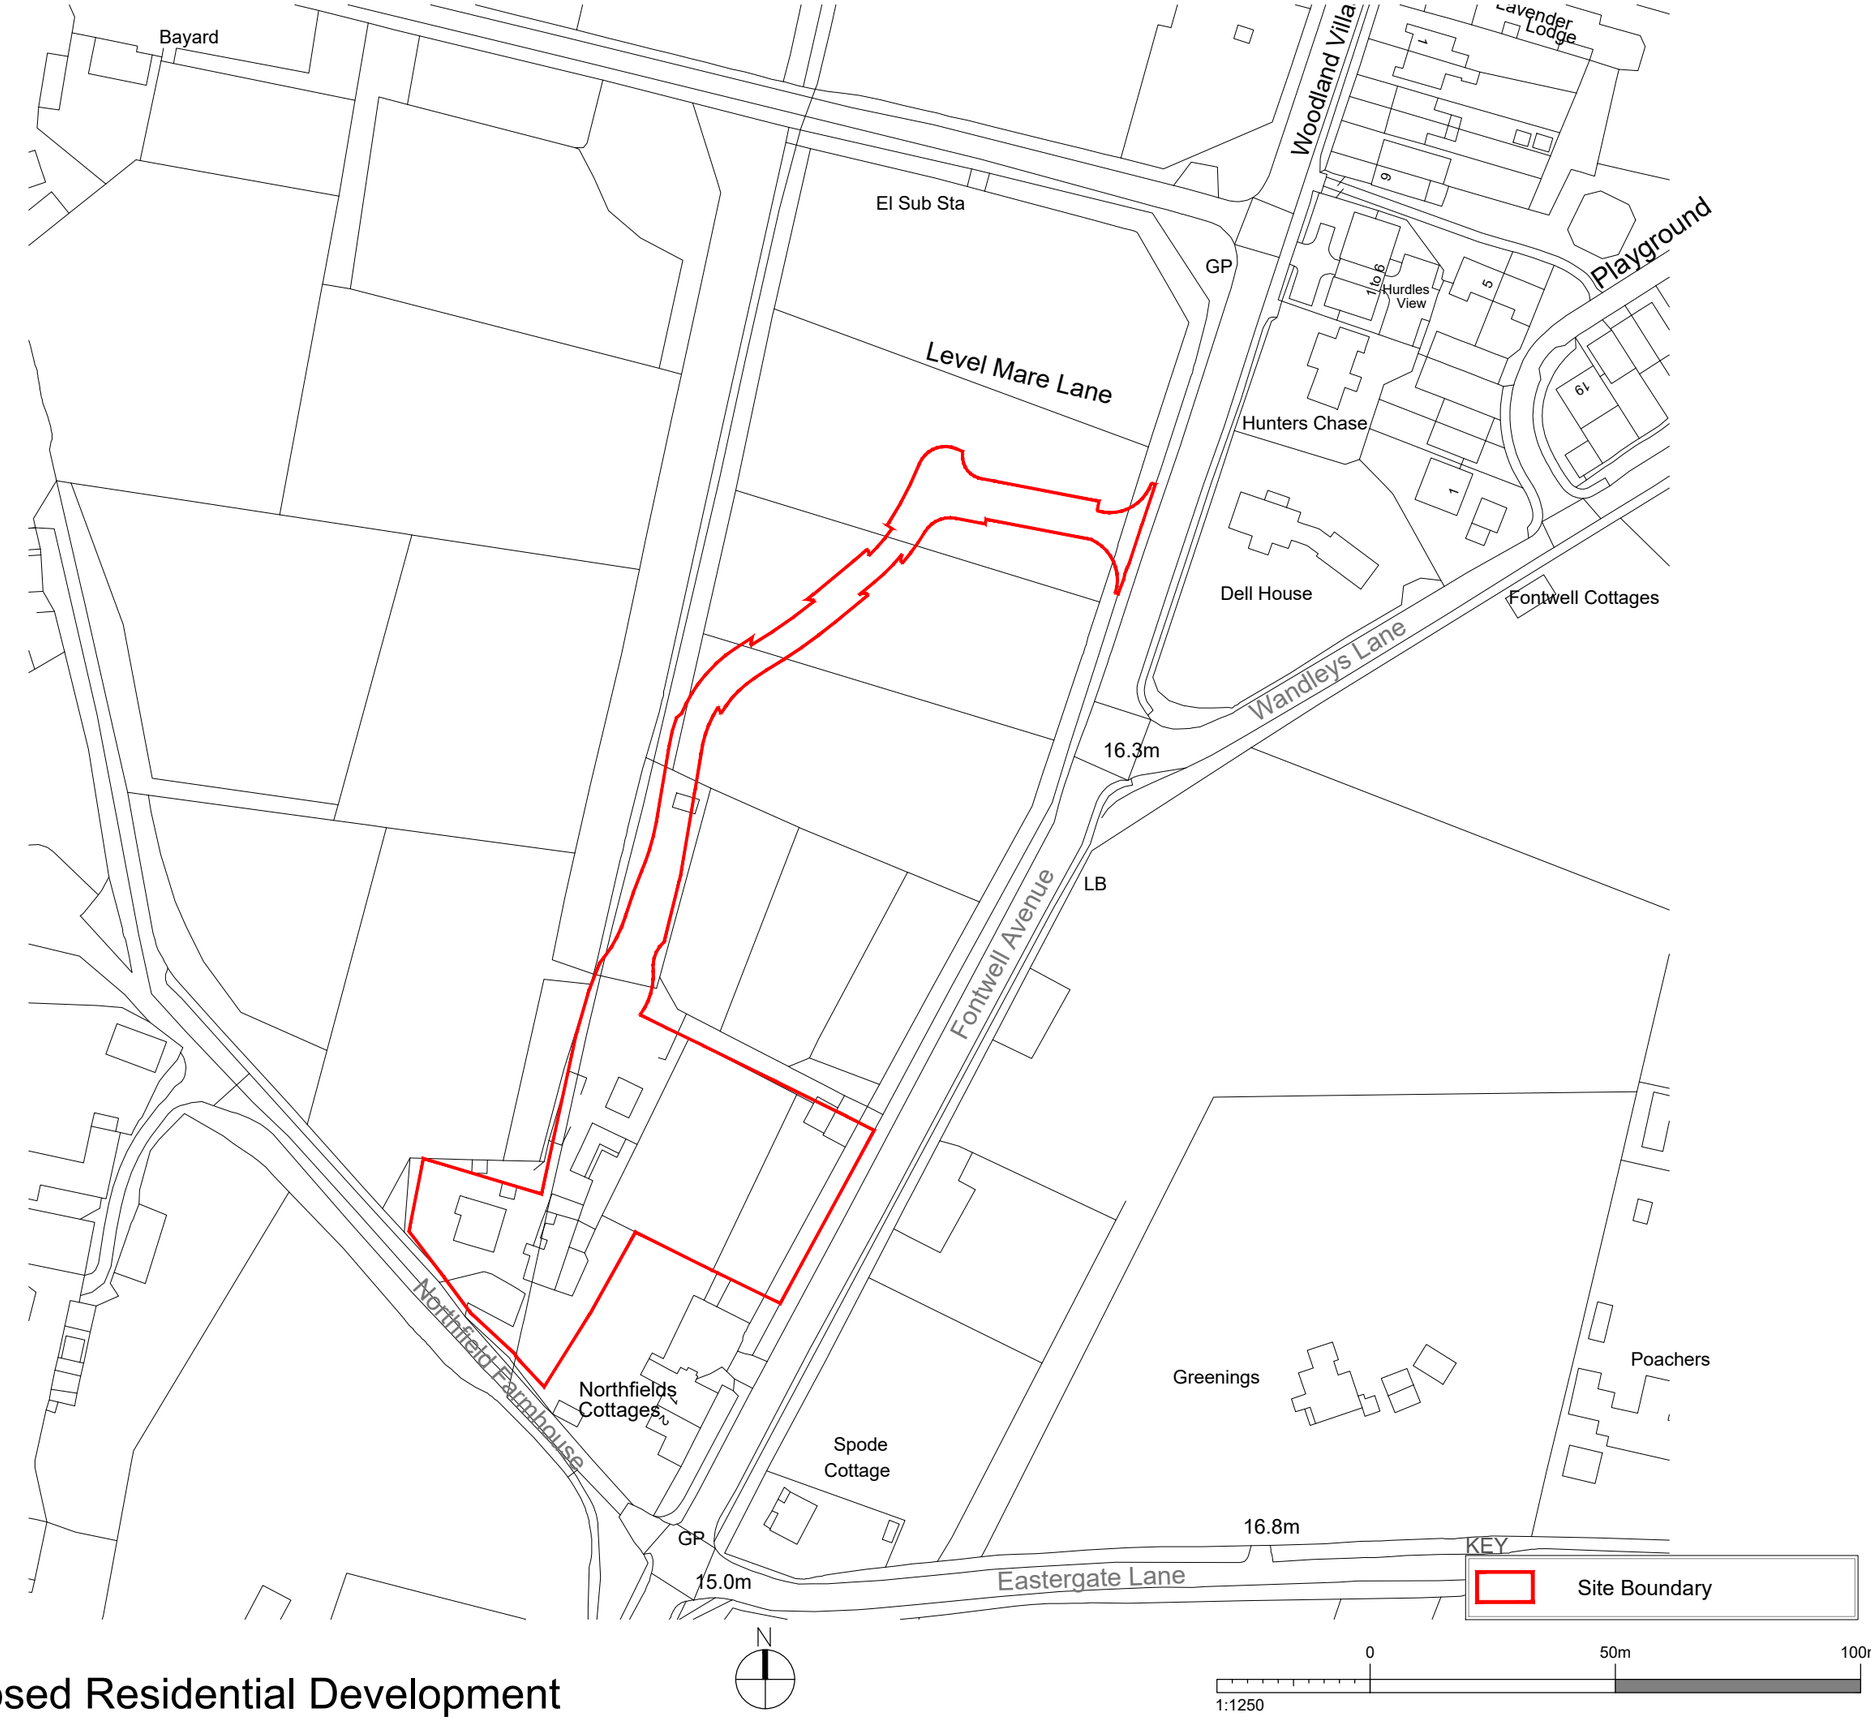


Proposed Residential Development

NOTES:

Do Not Scale.

Report all discrepancies, errors and omissions.

Verify all dimensions on site before commencing any work on site or preparing shop drawings.

All materials, components and workmanship are to comply with the relevant British Standards, Codes of Practice, and appropriate manufacturers recommendations that from time to time shall apply.

For all specialist work, see relevant drawings.

This drawing and design are copyright of Clague LLP
Registration number OC335948.

Rev	Date	Description
A	03/11/2021	First Issue
B	04/11/2021	Amended to accommodate potential pedestrian link
C	19/11/2021	Updated red line boundary
D	19/11/2021	Updated red line boundary

Project Title

8 no. Residential Units
Fontwell Avenue
West Sussex

Drawing Description

Site Location Plan

Scale	Drawn by
1:1250 @ A3	AS
Date	Checked by
November 2021	CSS

CLAGUE ARCHITECTS

62 Burgate, Canterbury
Kent CT1 2BH
01227 762060

1 Kinsbourne Court, Luton Road,
Harpenden, Hertfordshire Al5 3BL
01582 765102

8, Disney Street
London SE1 1JF
0203 597 6112

CANTERBURY LONDON HARPENDEN

Drawing Number	Revision
10	D

ARUN DISTRICT COUNCIL BN/47/22/NMA