0 1m 2m 3m 4m 5m

SCALE 1:100 @ A3

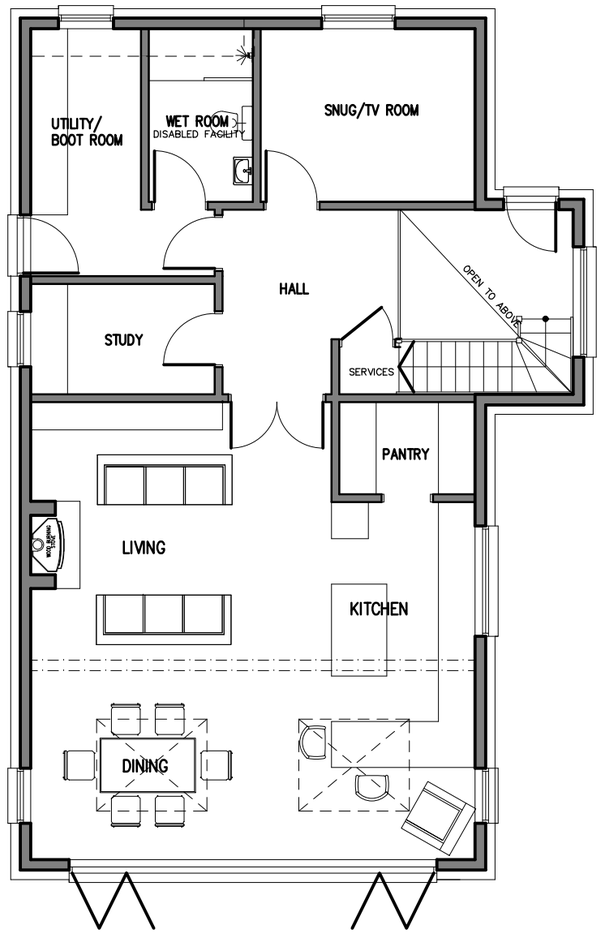

GROUND FLOOR PLAN

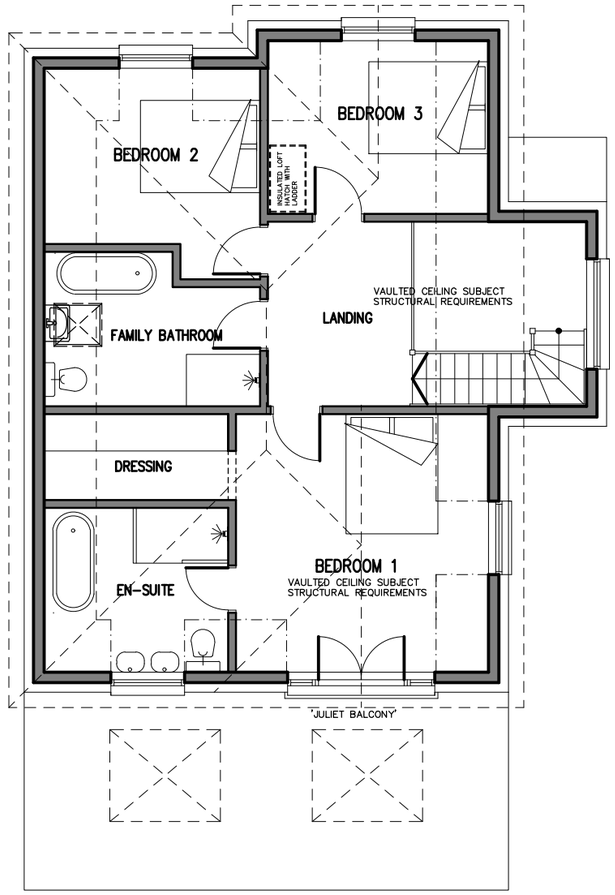

FIRST FLOOR PLAN

REV A – CLIENT MODS 19/04/22

FOR
MR & MRS MITCHELL

SITE
SITE AT:
STONEYFIELD NURSERY,
EASTERGATE LANE,
EASTERGATE PO20 3SL

TITLE
PROPOSED DWELLING

FLOOR PLANS

SCALE	DRAWN	DRAWING NO.
1:100 @ A3	AH 04/22	02P REV A

ARUN DISTRICT COUNCIL BN/48/22/PL