


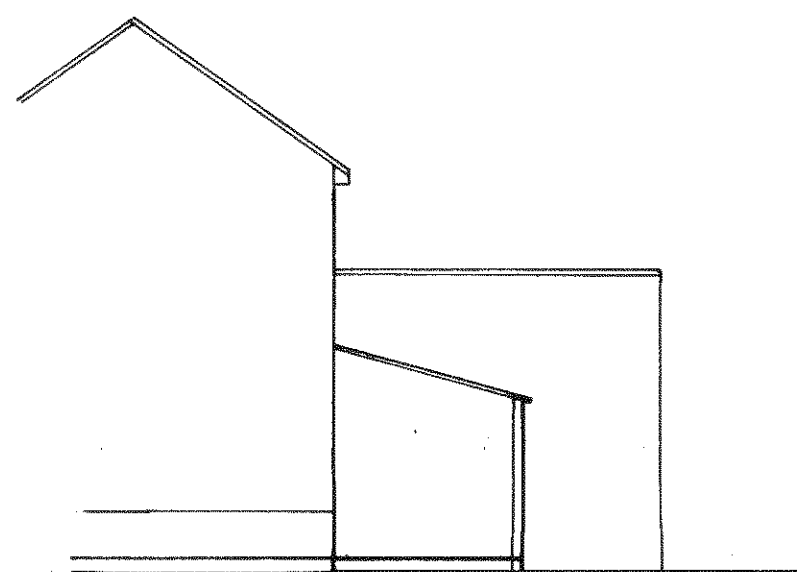


side [no 2]



rear


1 : 100

B014/11.

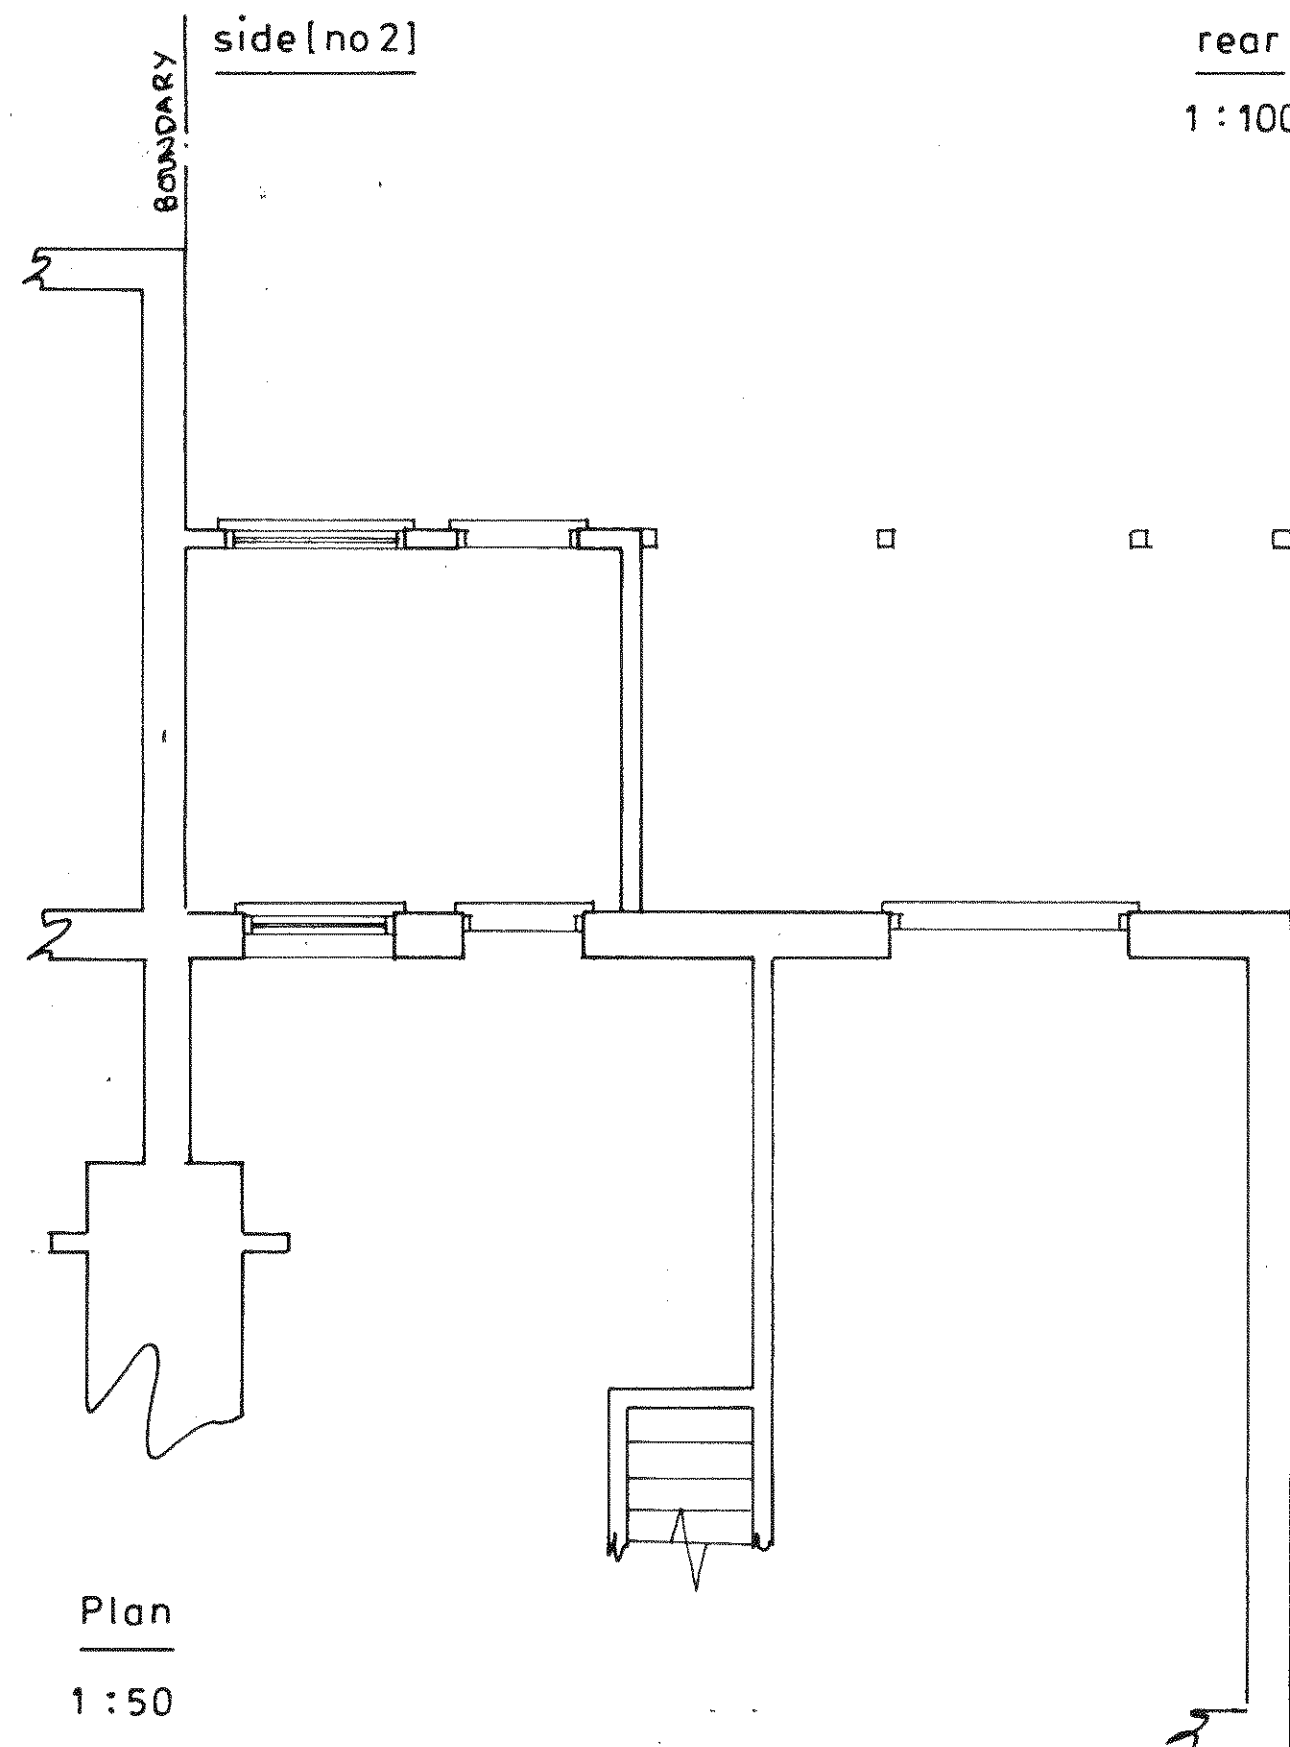


Plan

1 : 50

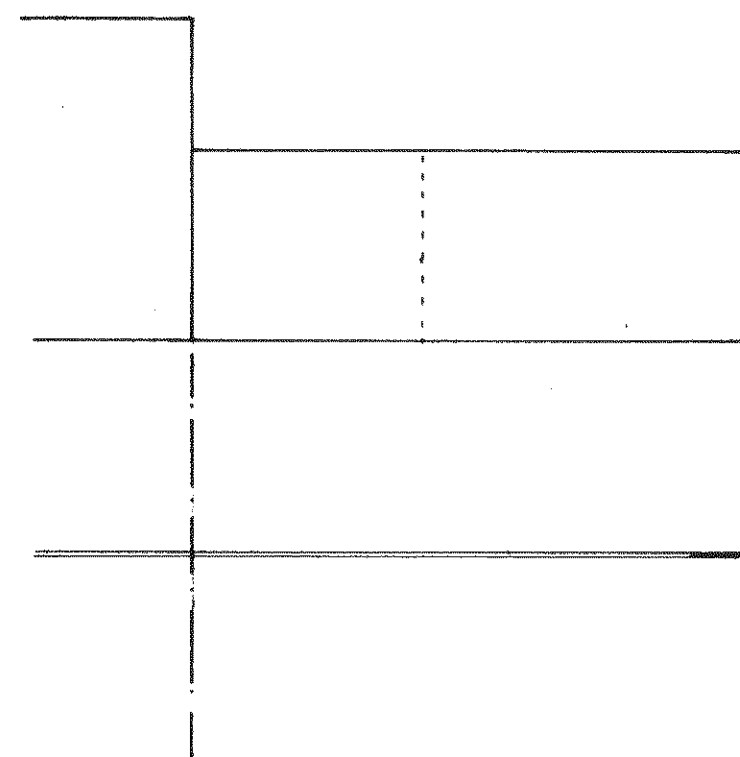

roof plan

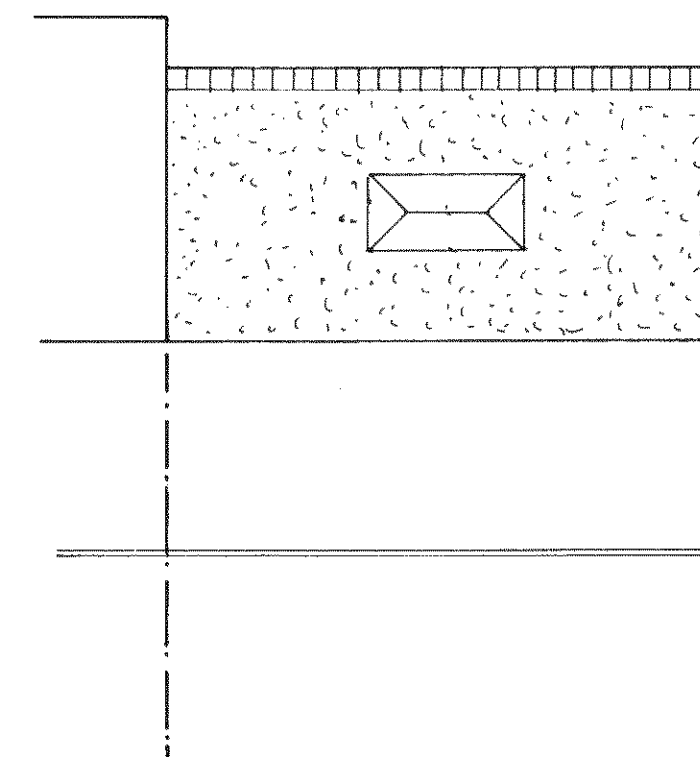

proposed roof plan

1 : 100

PROPOSED SINGLE STOREY EXTENSION AT 3, NURSERY COTTAGES, BARNHAM LANE, BARNHAM
FOR MR. N. WESTWOOD.

sheet 2 of 2

Bryan Butcher
Rainbow Cottage
Nyetimber Lane
Bognor Regis PO21 3JX
01243 266871
07973 233442
bryan.butcher@btinternet.com
www.bryanbutcher.com