
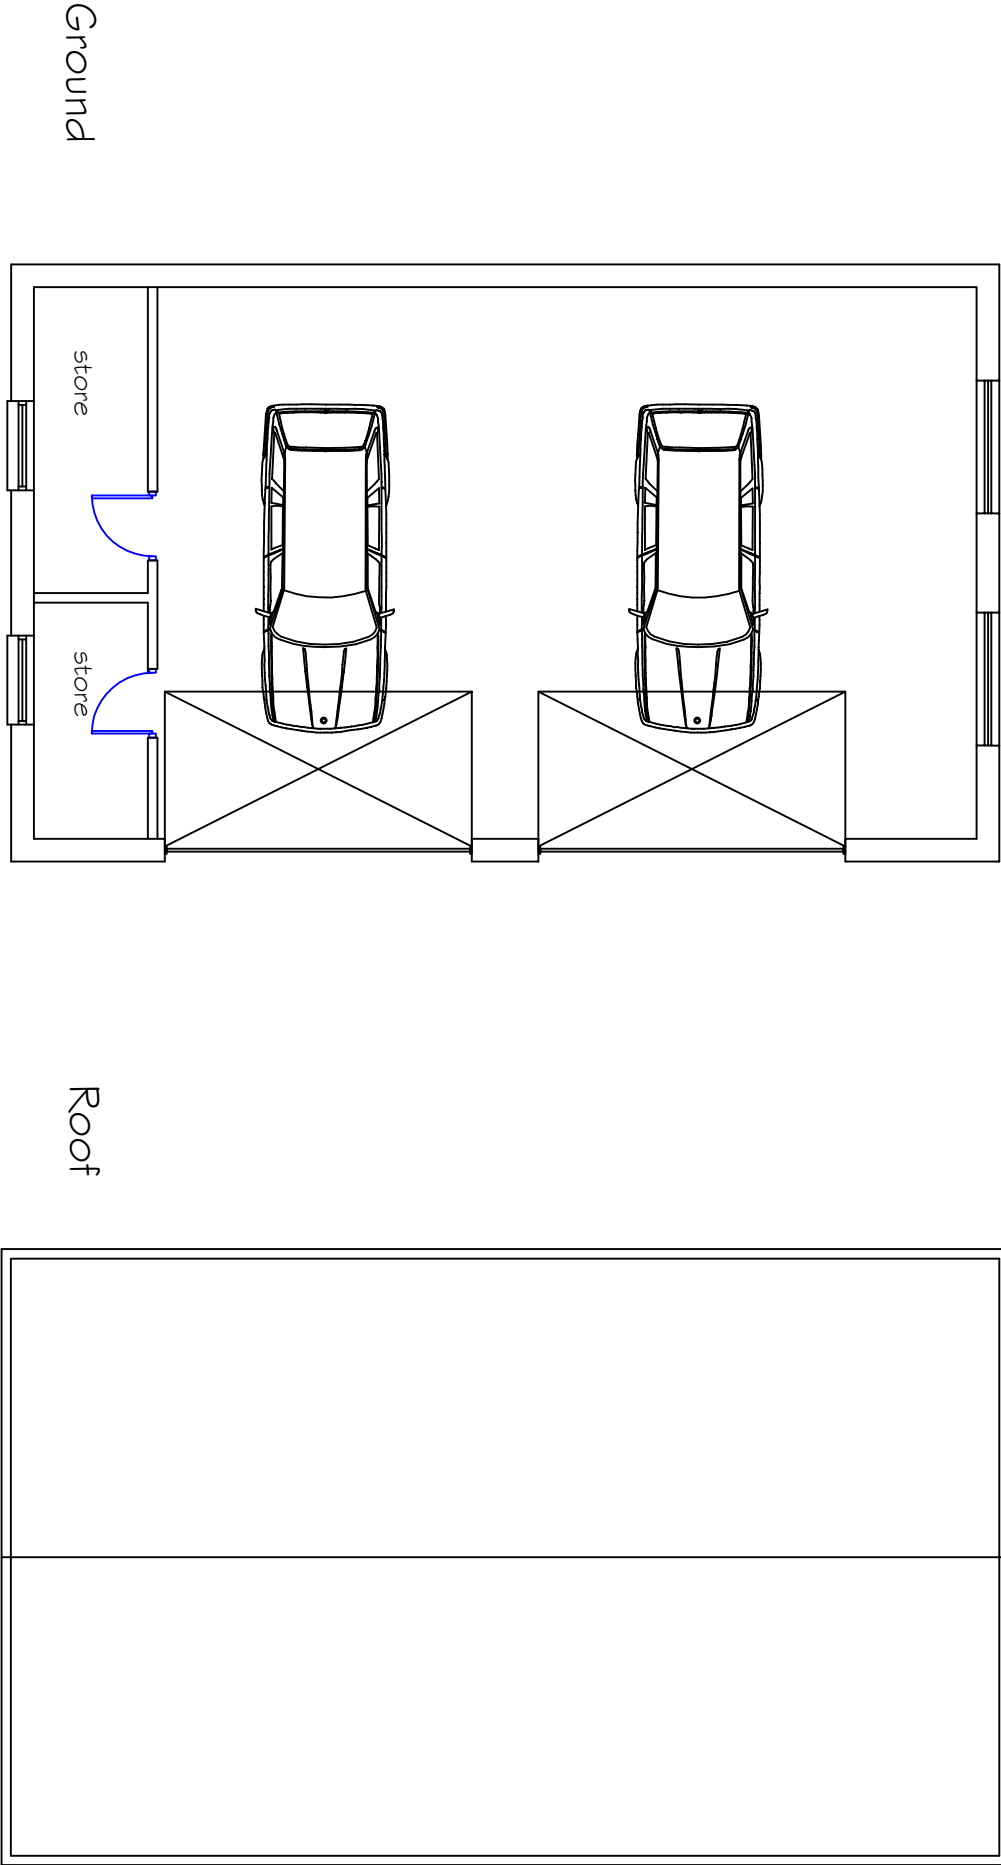


North East

North West

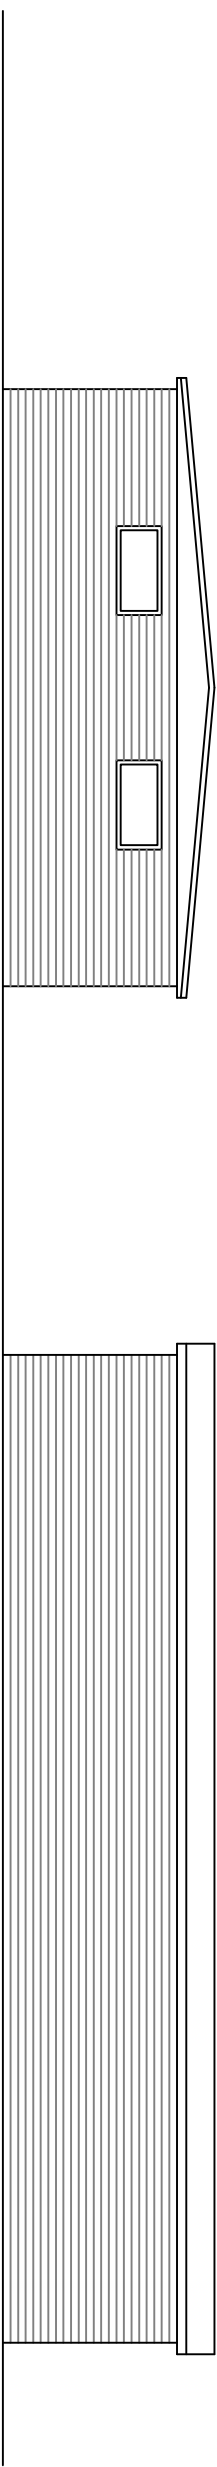

South East

South West

CLIENT	PROJECT	TITLE	STATUS	DRAWN BY	REVIEWED BY
D KEET	THE FALLOWS BARNHAM	ADAPTATION OF EXISTING DWELLING TO GARAGE	PLANNING	SJ	SJ
			DATE	SCALE	PLANNING NUMBER
			22.10.18	1:100 @ A3	5