


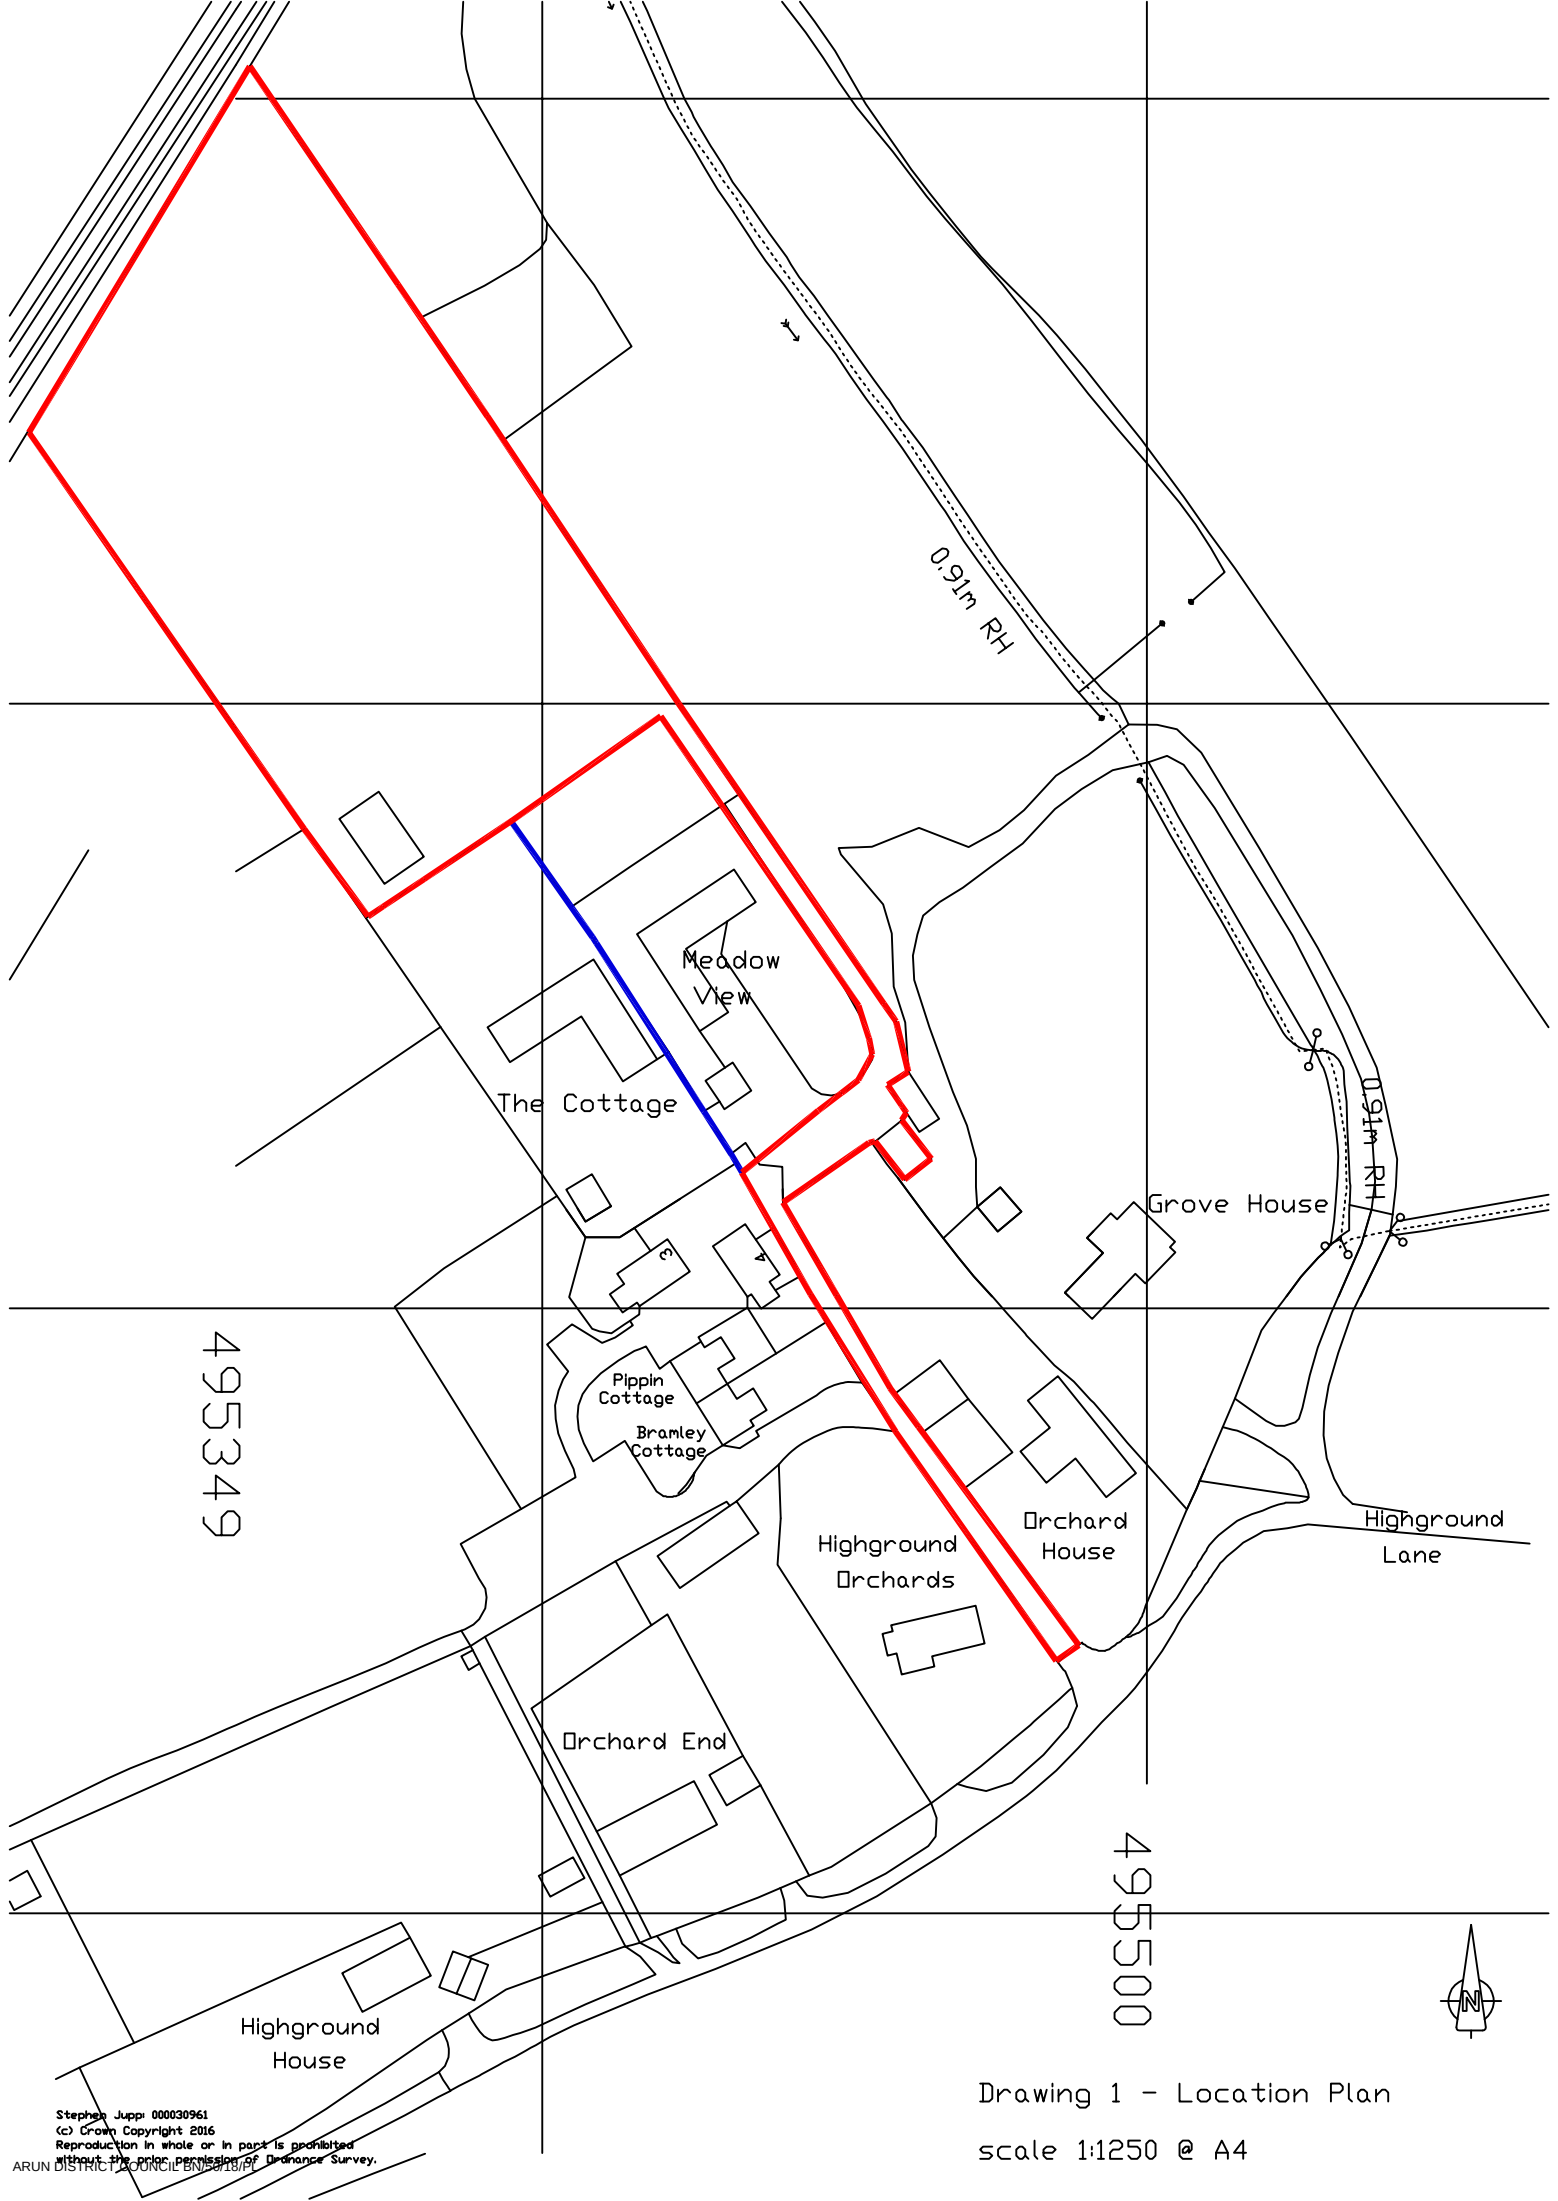

Drawing 1 - Location Plan  
scale 1:1250 @ A4