


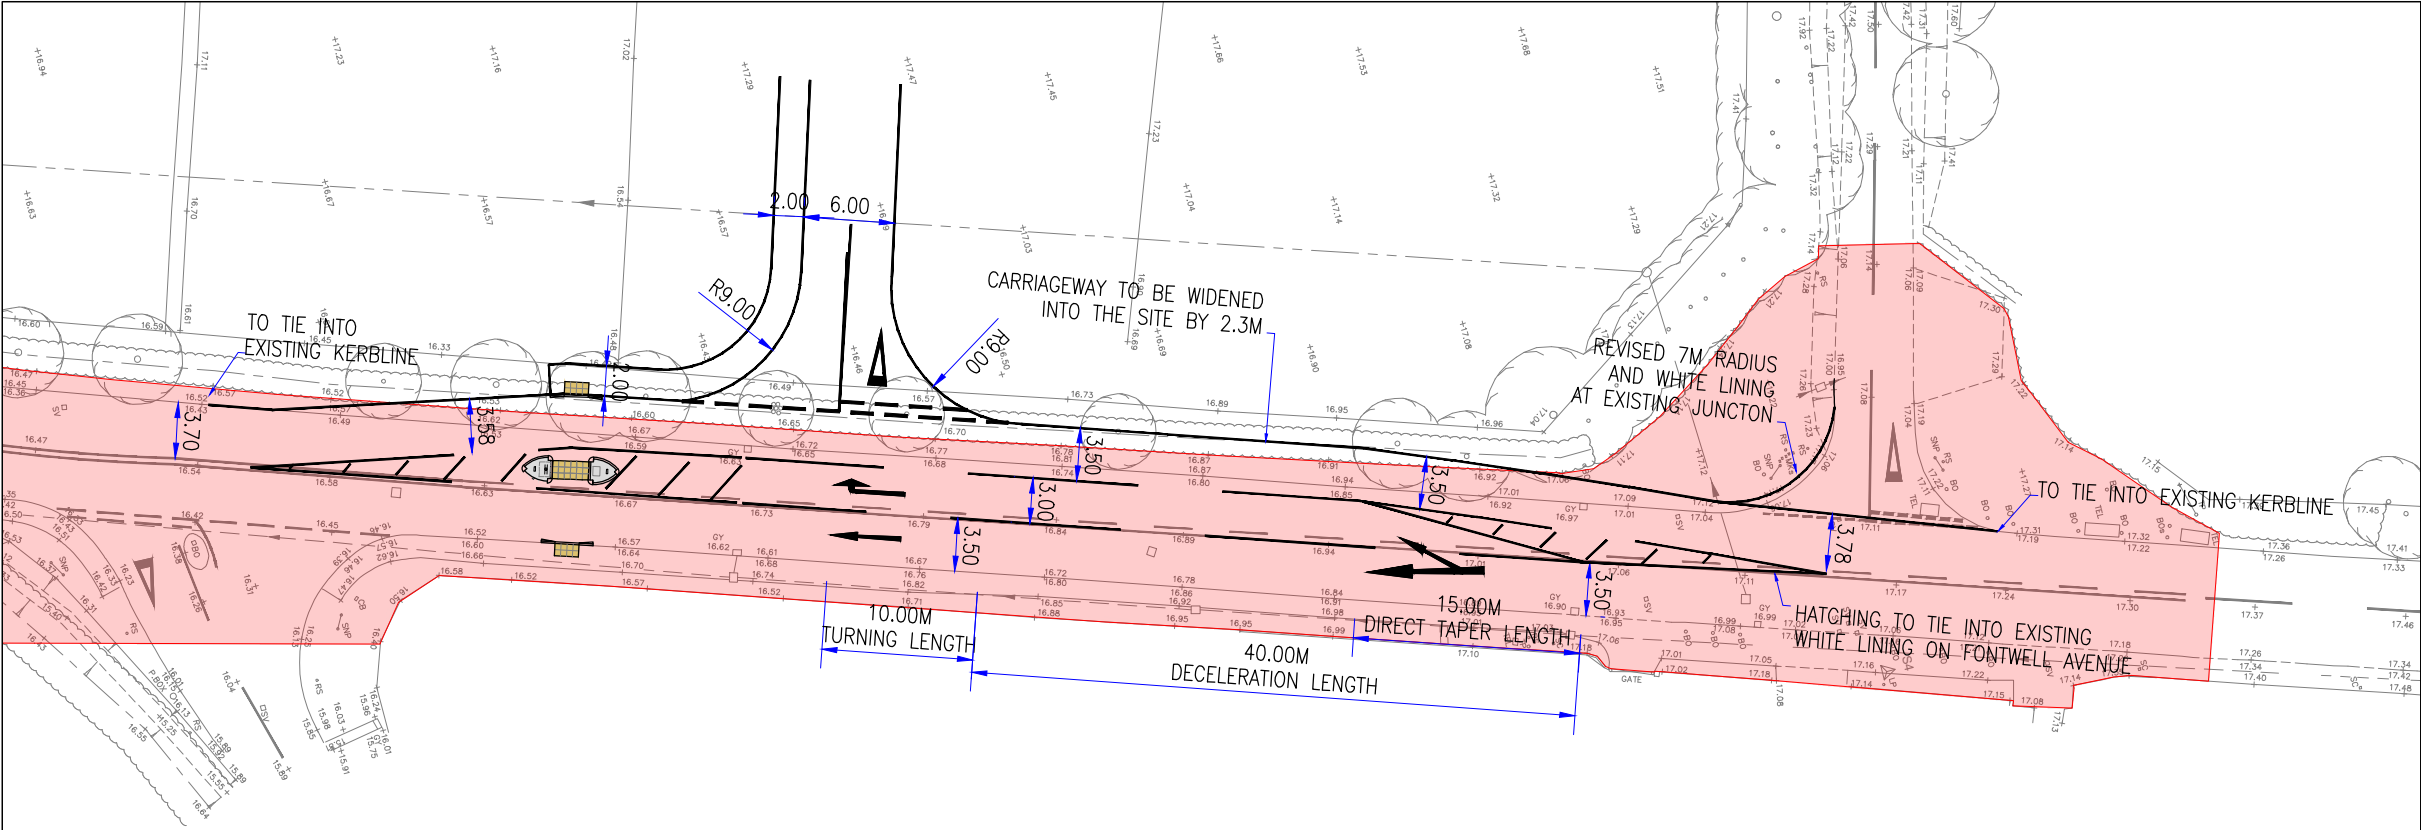


GENERAL NOTES

1. THIS DRAWING IS INTENDED TO BE VIEWED IN COMBINATION WITH ALL RELEVANT ARCHITECTS, ENGINEERS, SERVICES AND SPECIALIST DRAWINGS AND SPECIFICATION.
2. ANY VARIATIONS OR DISCREPANCIES BETWEEN THESE DRAWINGS IN TERMS OF DIMENSIONS OR DETAILS SHOULD BE DRAWN TO THE ATTENTION OF THE ARCHITECT AND/OR THE ENGINEER FOR CLARIFICATION.
3. PAUL BASHAM ASSOCIATES ACCEPTS NO RESPONSIBILITY FOR THE ACCURACY OF BACKGROUND INFORMATION PRODUCED BY THIRD PARTIES – THIS MUST BE TREATED AS INDICATIVE ONLY.
4. ALL DIMENSIONS AND LEVELS ARE IN METRES. DO NOT SCALE THIS DRAWING, PRINT, PLOT OR DISK.
5. THIS DRAWING SHOULD ONLY BE USED FOR CONSTRUCTION IF THE PROJECT PHASE IN THE TITLE FRAME BELOW IS SHOWN AS "CONSTRUCTION". PAUL BASHAM ASSOCIATES TAKE NO RESPONSIBILITY FOR CONSTRUCTION WORKS UNDERTAKEN TO DRAWINGS WHICH ARE NOT MARKED UNDER THIS PHASE.
6. RIGHT TURN LANE DESIGNED IN ACCORDANCE WITH PARAMETERS SET OUT IN TD42/95 FOR A RIGHT TURN LANE WITH A DESIGN SPEED OF 40MPH.

VISIBILITY SPLAYS


1. VISIBILITY SPLAYS ARE BASED ON RECORDED 85TH PERCENTILE SPEEDS OF 41MPH NORTHBOUND AND SOUTHBOUND ON FONTWELL AVENUE.

ACCESS DESIGN (1:500)

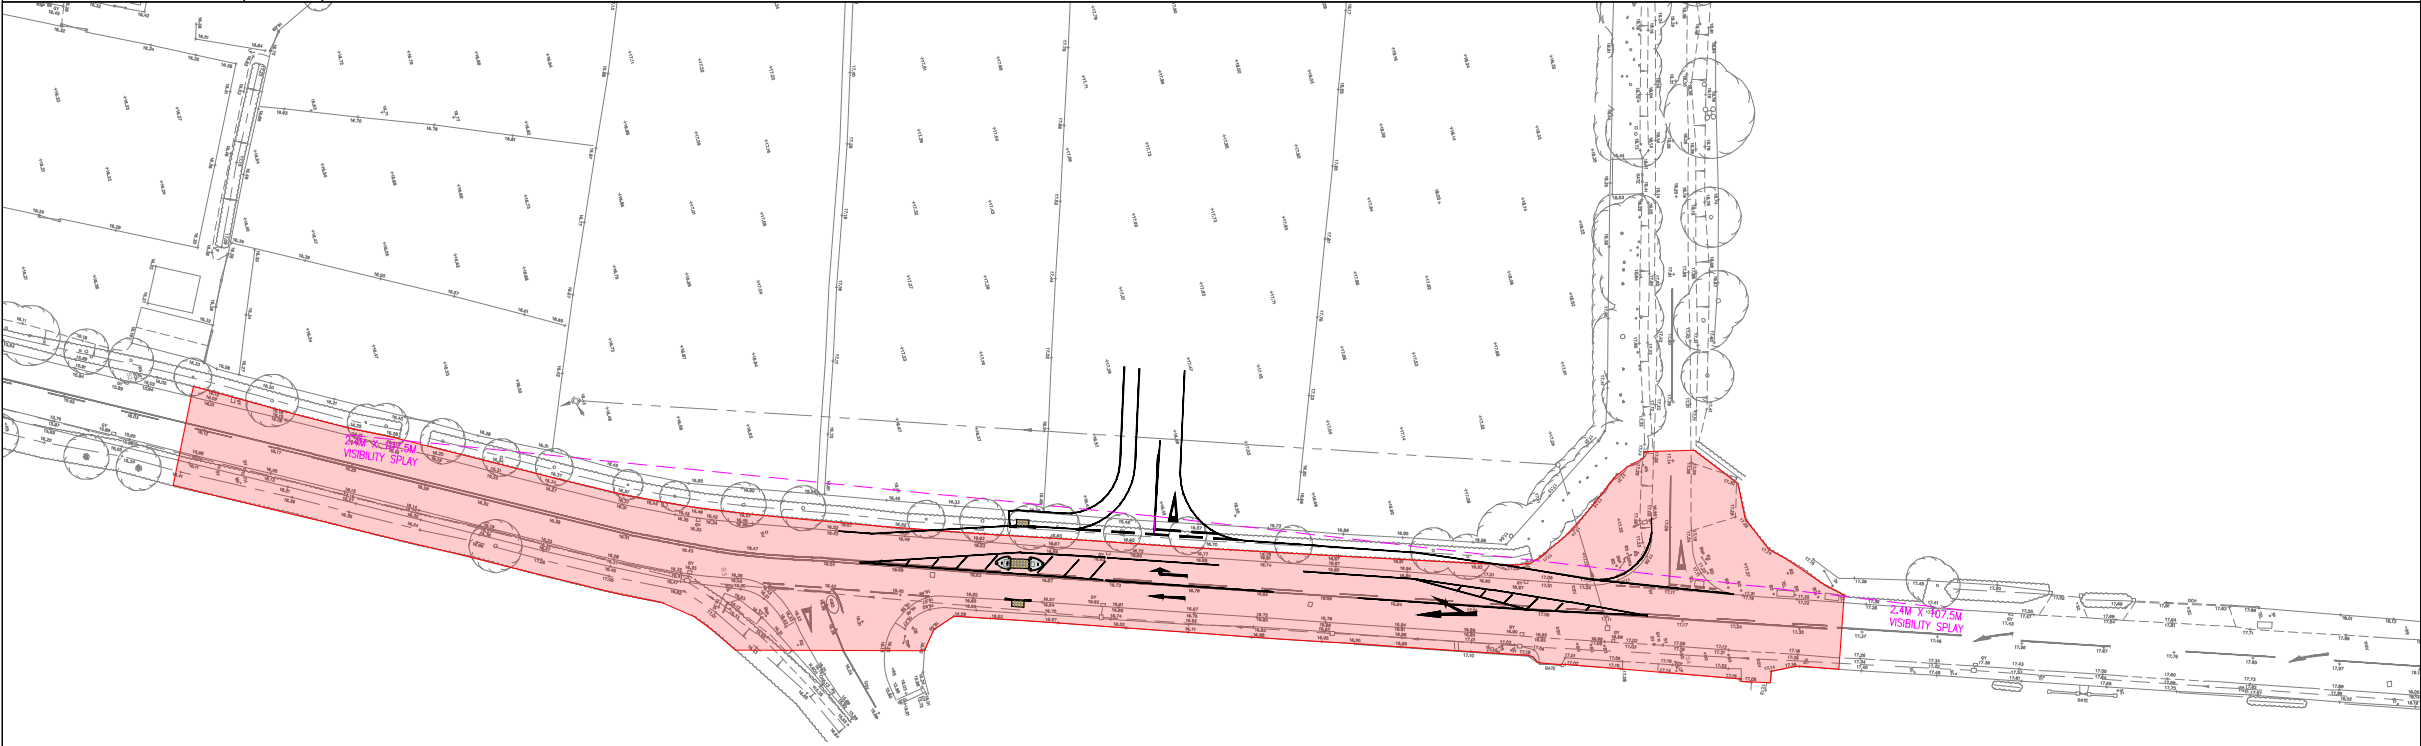

KEY

INDICATIVE HIGHWAY BOUNDARY

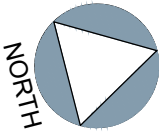

ACCESS VISIBILITY SPLAYS (1:1000)

ACCESS VISIBILITY SPLAYS (1:1000)							-	-	--_--	--	-
							Rev	Description	Date	By	Check
Project Name		Title	 Paul Basham Associates Ltd Lancaster Court, 8 Barnes Wallis Road, Fareham, PO15 5TU 01489 668134 info@paulbashamassociates.com www.paulbashamassociates.com	Client	Checked By	Checked Date	Scale				
NORTHFIELD COTTAGES, FONTWELL AVENUE FONTWELL					MS	24.10.18	AS SHOWN (AT A3 SIZE)				
Project Phase		ACCESS DESIGN		reside.	Drawn By	Drawn Date	Client Drawing No.	PBA Drawing No.	Revision		
PRELIMINARY					SN	18.10.18	-	020.0360.001	-		