



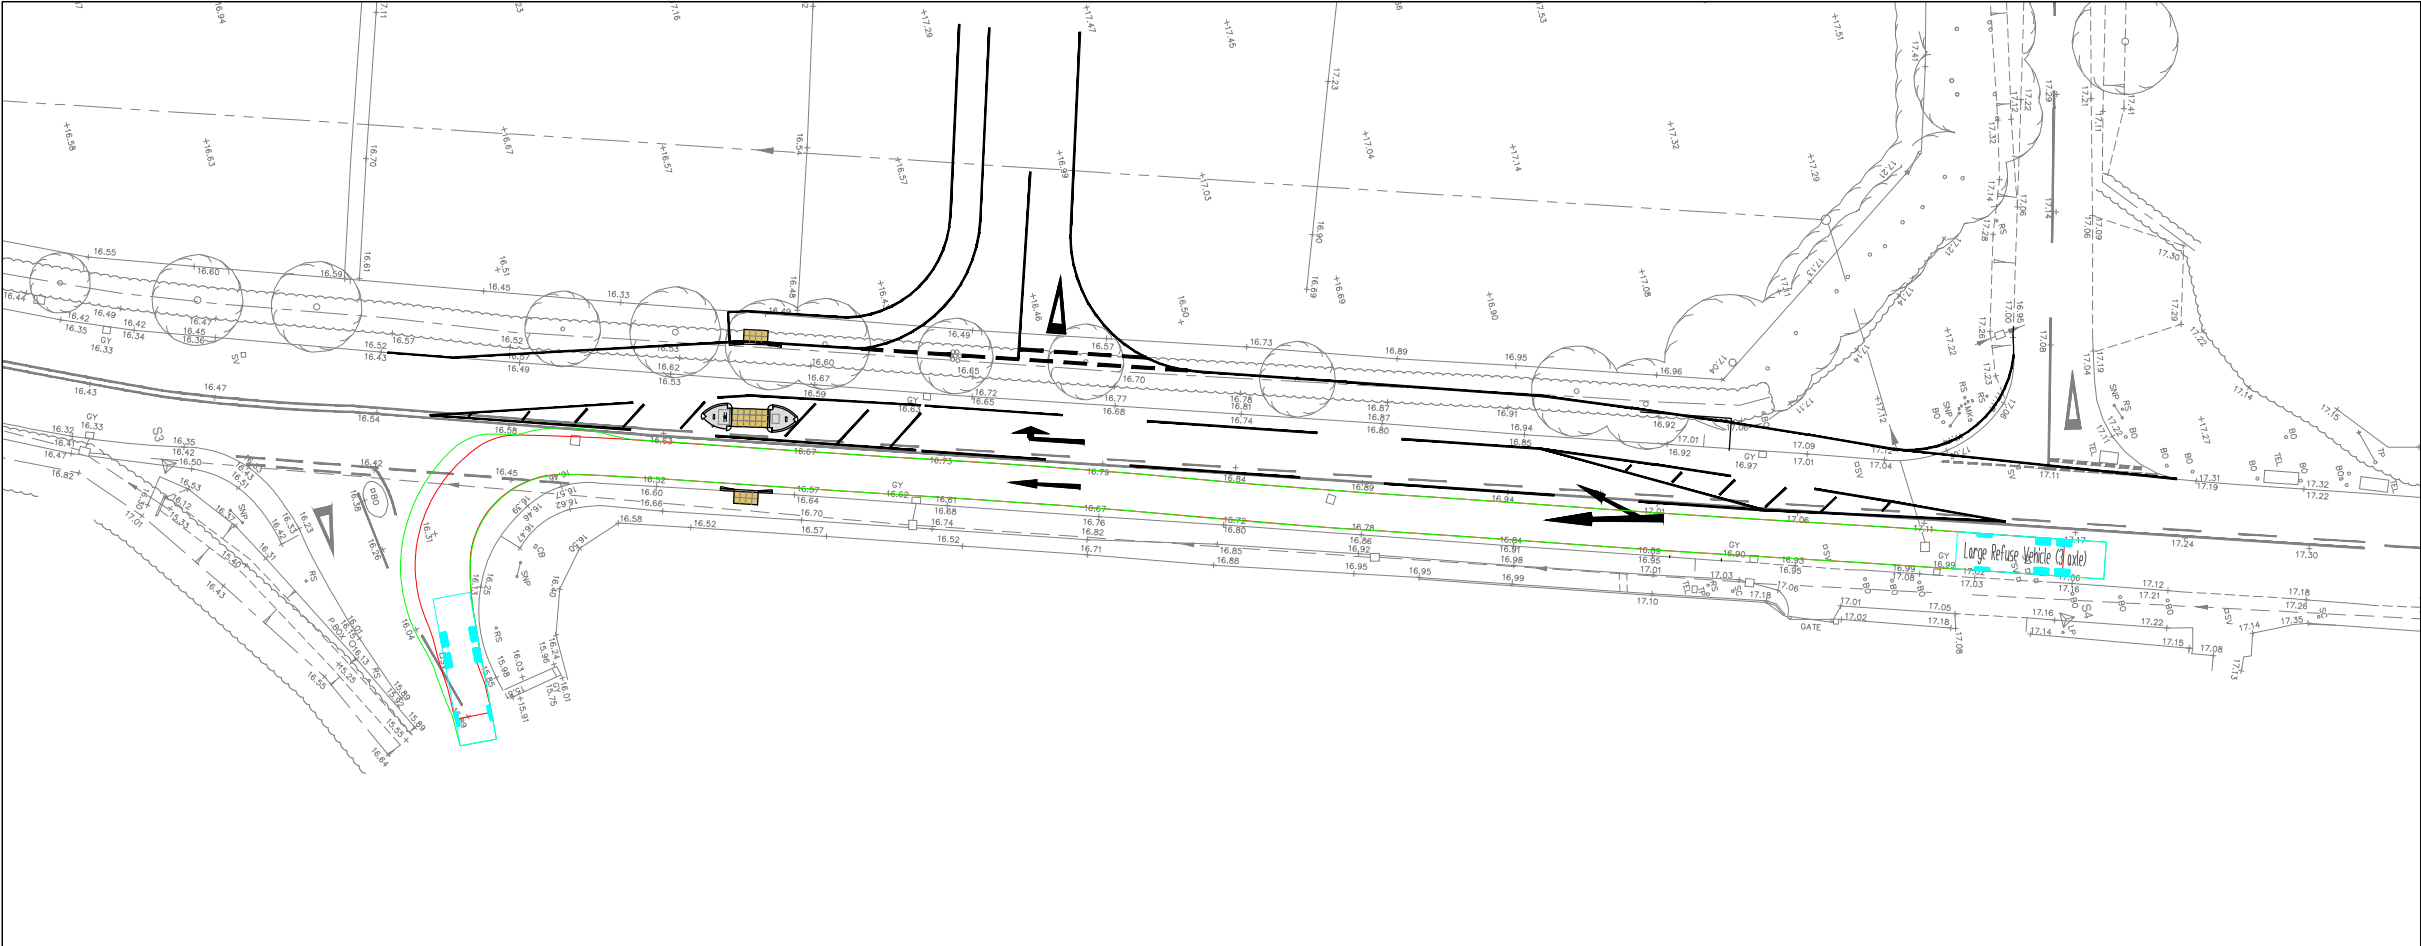

SOUTHBOUND ON FONTWELL AVENUE AND LEFT INTO WANDLEYS LANE

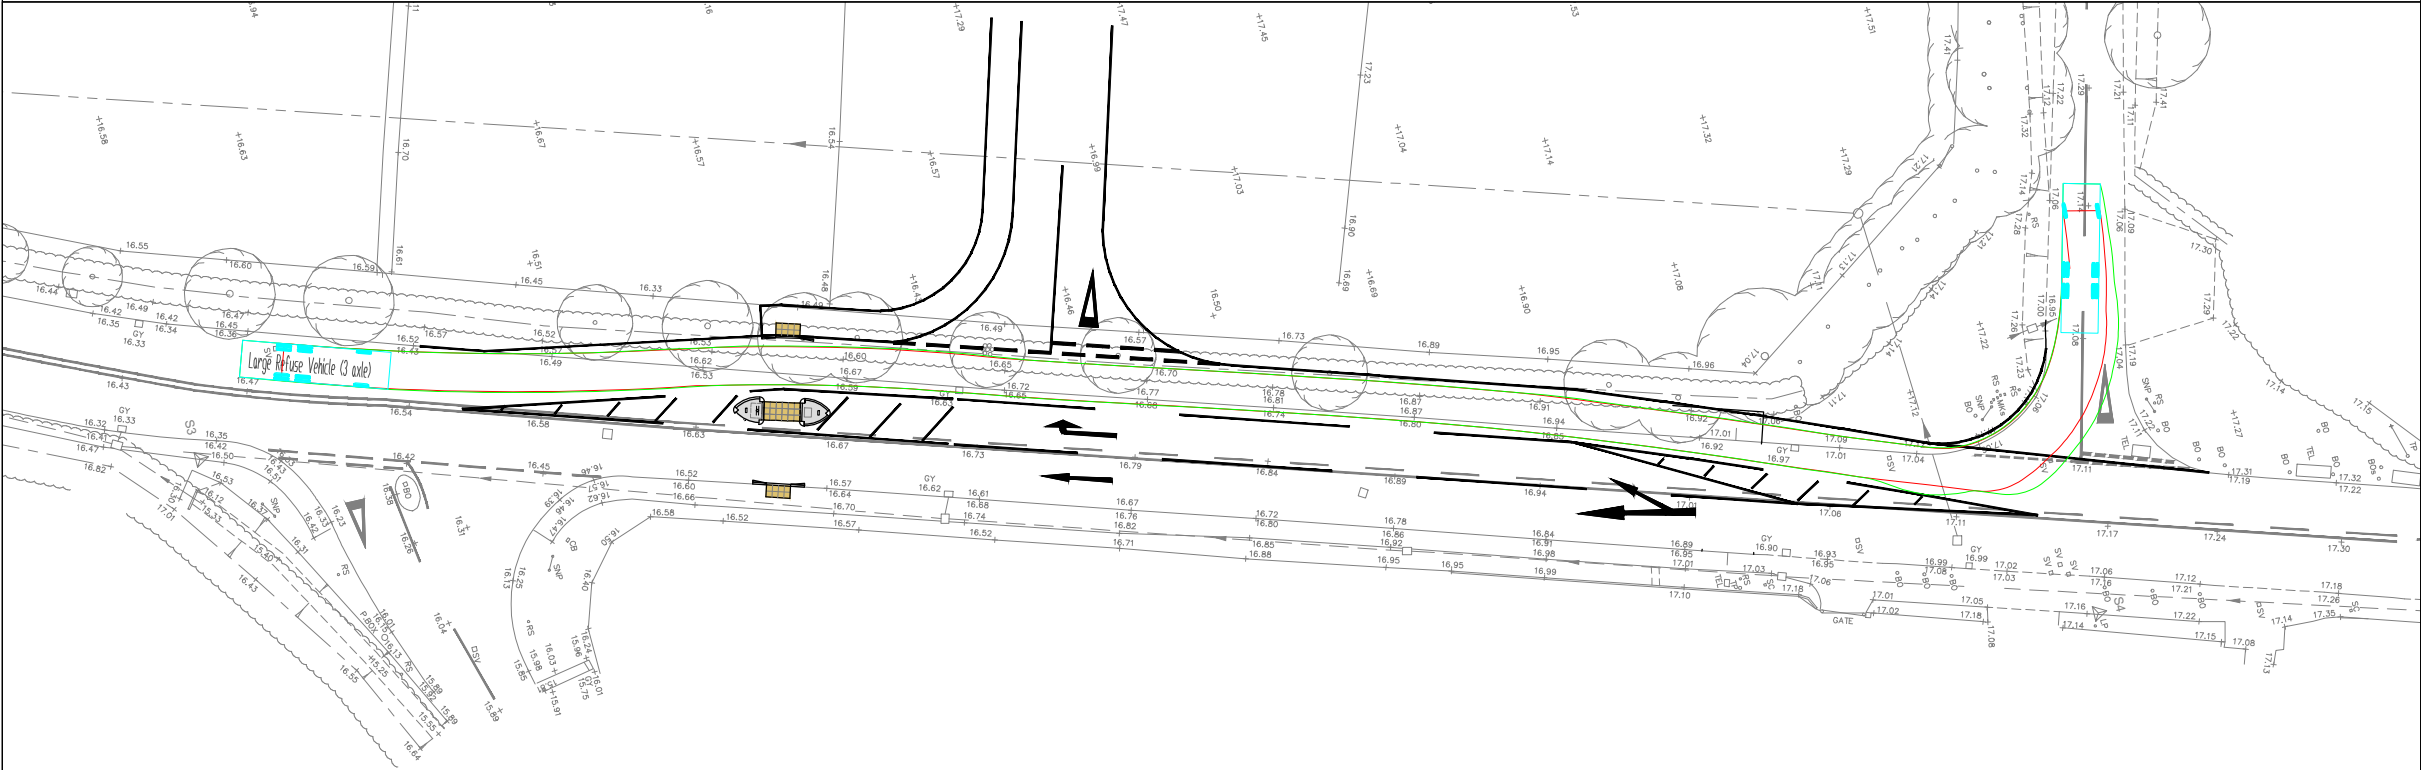


NORTHBOUND ON FONTWELL AVENUE AND LEFT INTO LEVEL MERE LANE


GENERAL NOTES

- THIS DRAWING IS INTENDED TO BE VIEWED IN COMBINATION WITH ALL RELEVANT ARCHITECTS, ENGINEERS, SERVICES AND SPECIALIST DRAWINGS AND SPECIFICATION.
- ANY VARIATIONS OR DISCREPANCIES BETWEEN THESE DRAWINGS IN TERMS OF DIMENSIONS OR DETAILS SHOULD BE DRAWN TO THE ATTENTION OF THE ARCHITECT AND/OR THE ENGINEER FOR CLARIFICATION.
- PAUL BASHAM ASSOCIATES ACCEPTS NO RESPONSIBILITY FOR THE ACCURACY OF BACKGROUND INFORMATION PRODUCED BY THIRD PARTIES – THIS MUST BE TREATED AS INDICATIVE ONLY.
- ALL DIMENSIONS AND LEVELS ARE IN METRES. DO NOT SCALE THIS DRAWING, PRINT, PLOT OR DISK.
- THIS DRAWING SHOULD ONLY BE USED FOR CONSTRUCTION IF THE PROJECT PHASE IN THE TITLE FRAME BELOW IS SHOWN AS "CONSTRUCTION". PAUL BASHAM ASSOCIATES TAKE NO RESPONSIBILITY FOR CONSTRUCTION WORKS UNDERTAKEN TO DRAWINGS WHICH ARE NOT MARKED UNDER THIS PHASE.
- RIGHT TURN LANE DESIGNED IN ACCORDANCE WITH PARAMETERS SET OUT IN TD42/95 FOR A RIGHT TURN LANE WITH A DESIGN SPEED OF 40MPH.

VEHICLE PROFILE

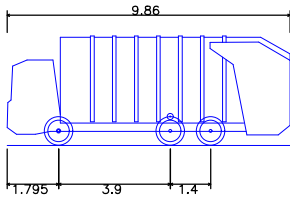

Large Refuse Vehicle (3 axle)	
Overall Length	9.860m
Overall Width	2.450m
Overall Body Height	3.814m
Min Body Ground Clearance	0.366m
Track Width	2.450m
Lock to lock time	4.00s
Kerb to Kerb Turning Radius	9.500m

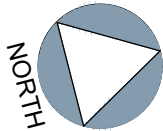

NORTHBOUND ON FONTWELL AVENUE AND LEFT INTO LEVEL MERE LANE

Project Name	Title	Client	Checked By	Checked Date	Scale	(AT A3 SIZE)		
NORTHFIELD COTTAGES, FONTWELL AVENUE FONTWELL	FONTWELL AVENUE TRACKING	reside.	MS	30.03.20	1:500	Rev	Description	Date
Project Phase			Drawn By	Drawn Date	Client Drawing No.	PBA Drawing No.	Revision	
PRELIMINARY			SN	30.03.20	-	020.0360.012	-	