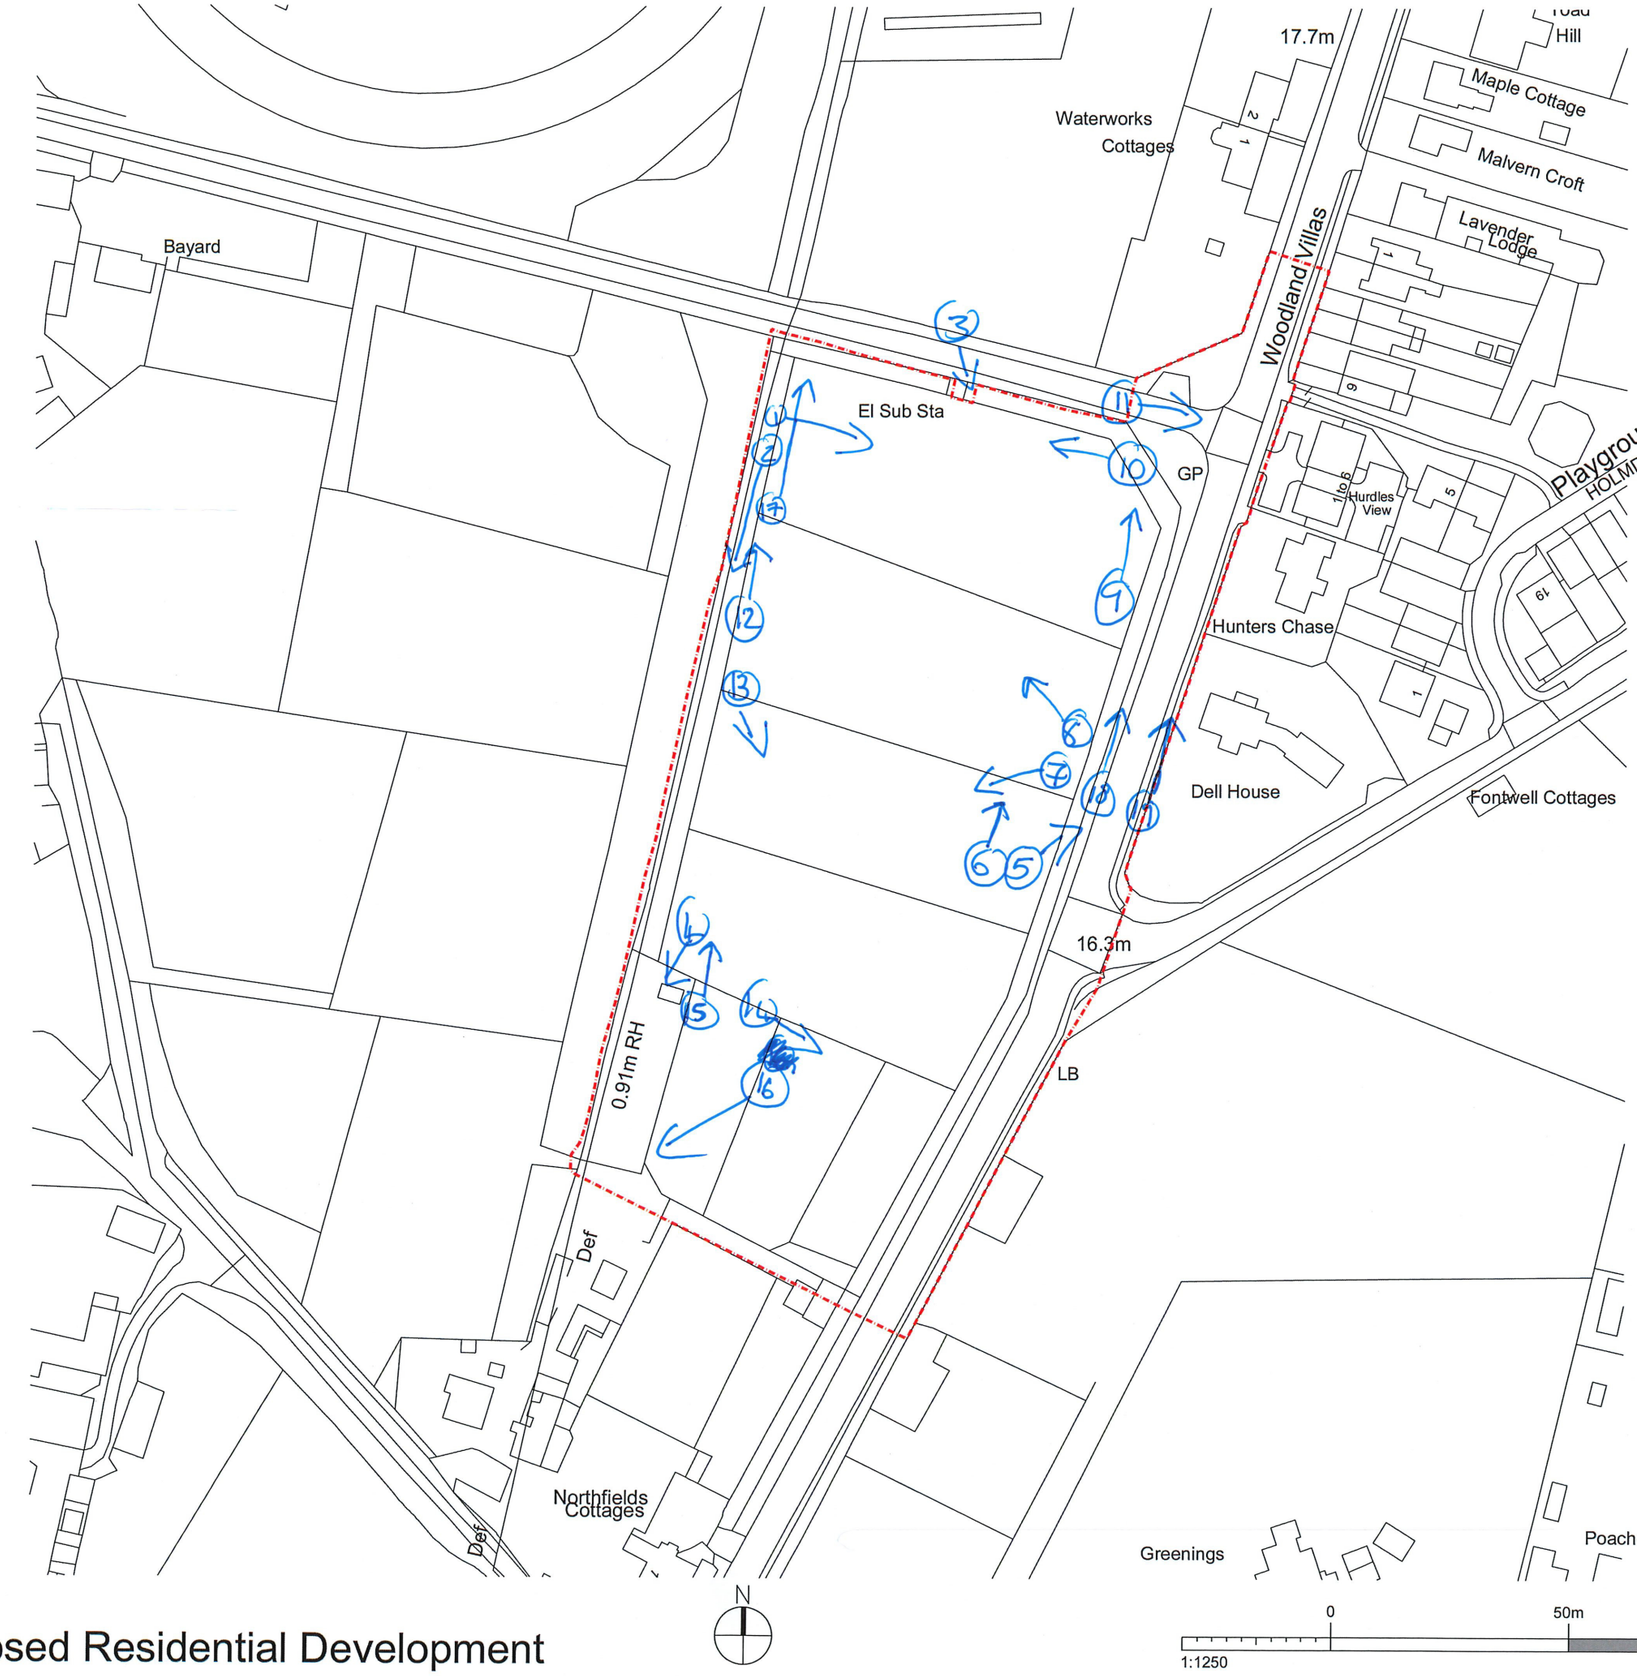


Proposed Residential Development

ARUN DISTRICT COUNCIL BN/50/20/PL

NOTES:

Do Not Scale.

Report all discrepancies, errors and omissions.

Verify all dimensions on site before commencing any work on site or preparing shop drawings.

All materials, components and workmanship are to comply with the relevant British Standards, Codes of Practice, and appropriate manufacturers recommendations that from time to time shall apply.

For all specialist work, see relevant drawings.

This drawing and design are copyright of Clague LLP
Registration number OC335948.

Rev	Date	Description
A	30/02/2020	First Issue
B	23/04/2020	Boundary Update
C	23/04/2020	Boundary Update

Project Title

Proposed Residential Development
Fontwell Avenue
West Sussex

Drawing Description

Site Location Plan

1.85 ha Boundary Line

Scale	Drawn by
1:1250 @ A1	AC
Date	Checked by
April 2020	CSS

CLAGUE ARCHITECTS

62 Burgate, Canterbury
Kent CT1 2BH
01227 762060

1 Kinsbourne Court, Luton Road,
Harpenden, Hertfordshire AI5 3BL
01582 765102

8, Disney Street
London SE1 1JF
0203 597 6112

CANTERBURY LONDON HARPENDEN

Drawing Number	Revision
29662A_20	C

Photo ref	Plan number
2017-04-05 18.02.40	1
2017-04-05 18.02.44	2
2018-04-05 18.08.52	3
2018-03-07 10.09.22	4
2018-03-07 10.10.43	5
2018-03-07 10.11.52	6
2018-03-07 10.14.09	7
2018-03-07 10.14.13	8
2018-03-07 10.15.20	9
2018-03-07 10.18.03	10
2018-03-07 10.18.50	11
2018-03-07 10.24.31	12
2018-03-07 10.26.11	13
2018-03-07 10.39.59	14
2018-03-07 10.43.20	15
2018-03-07 10.49.40	16
IMG_5664	17
IMG_5674	18
IMG_5676	19





ARUN DISTRICT COUNCIL ENFORCEMENT


ARUN DISTRICT COUNCIL 24/01/2017



ARUN DISTRICT COUNCIL BN/50/20/PL



ARUN DISTRICT COUNCIL BN/50/20/PL



ARUN DISTRICT COUNCIL BN18 0BUPL


40



ARUN DISTRICT COUNCIL BN/50/20/PL