

NOTES:

CONTRACTORS MUST VERIFY ALL DIMENSIONS ON SITE BEFORE COMMENCEMENT OF ANY WORK OR PREPARING MANUFACTURING DRAWINGS
Use of scale bar for scaling purposes to be used for securing planning purposes only
ANY DISCREPANCIES ON THIS DRAWING ARE TO BE NOTIFIED TO THE ARCHITECT IMMEDIATELY.
HATTRELL LLP COPYRIGHT


REV	AMENDMENT	DATE	CHKD
A	Scale bar added.	25/03/24	

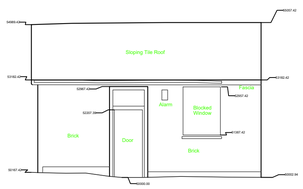


Elevation 1

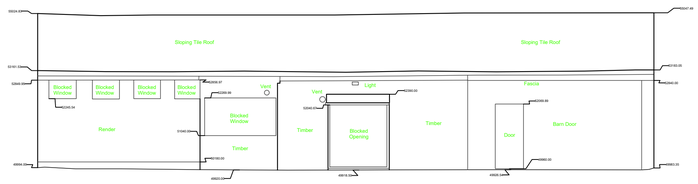

Elevation 2

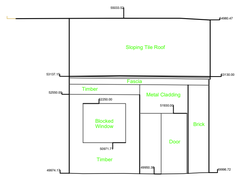

Elevation 3

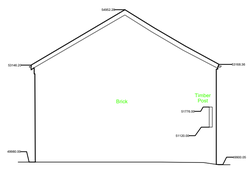

Elevation 4


Above Datum Line 45.00m (Arbitary)

Above Datum Line 45.00m (Arbitary)

Unable to survey - Low visibilty





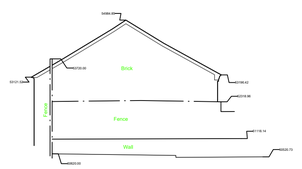

Elevation 6


Above Datum Line 45.00m (Arbitary)

Elevation 7

Elevation 8

Above Datum Line 45.00m (Arbitary)

Elevation Plan
Not to Scale

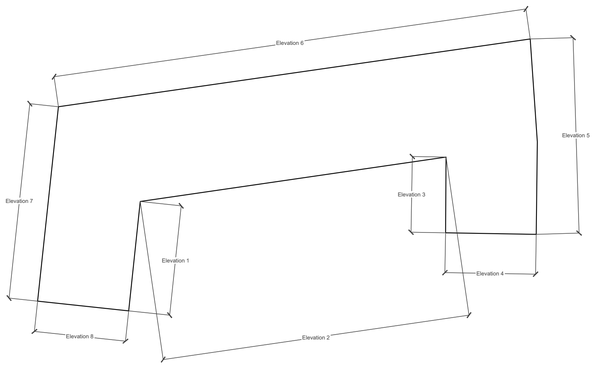

SURVEY SOLUTIONS

LAND SURVEYING
BUILDING SURVEYING
UNDERGROUND SURVEYING
SITE ENGINEERING
MONITORING

0845 040 5969
survey-solutions.co.uk

IPSWICH BEDFORD BIRMINGHAM BRISTOL COVENTRY CRAWLEY GLASGOW
LONDON-CENTRAL LONDON-EAST MANCHESTER NORWICH NOTTINGHAM THAMES VALLEY

PROJECT TITLE 28 BARNHAM ROAD, BARNHAM, WEST SUSSEX, PO22 0ES				
DRAWING DETAIL MEASURED BUILDING SURVEY FLOOR PLANS & ELEVATIONS. Sheet 1 of 1				
CLIENT SK GROUP				SCALE 1:100
SURVEYOR HG	SURVEY DATE 14.02.2024	CHECKED BY MS	APPROVED BY RM	DWG STATUS FINAL
DRAWING NUMBER 64925BWLS-01			REVISION	ISSUE DATE 16.02.2024

0 0.5 1 2 3 4 5m

HATTRELL LLP

Suite E KINGS COURT RAILWAY STREET ALTRINCHAM CHESHIRE WA14 2RD
TELEPHONE 0161 820 4207
e-mail: design@hattrell.co.uk / www.hattrell.co.uk

CLIENT

PROJECT
28 Barnham Road,
Barnham,
West Sussex.
PO22 0ES

DRAWING TITLE
Existing Elevations

SCALE @A1	DRAWN BY	CHECKED	DATE
1:100	SS/ST	--	Feb'24

DRAWING No	REVISION
C5386-A5-02	A

Change Of Use to Hot Food Takeaway

ARUN DISTRICT COUNCIL BN50/24/PL