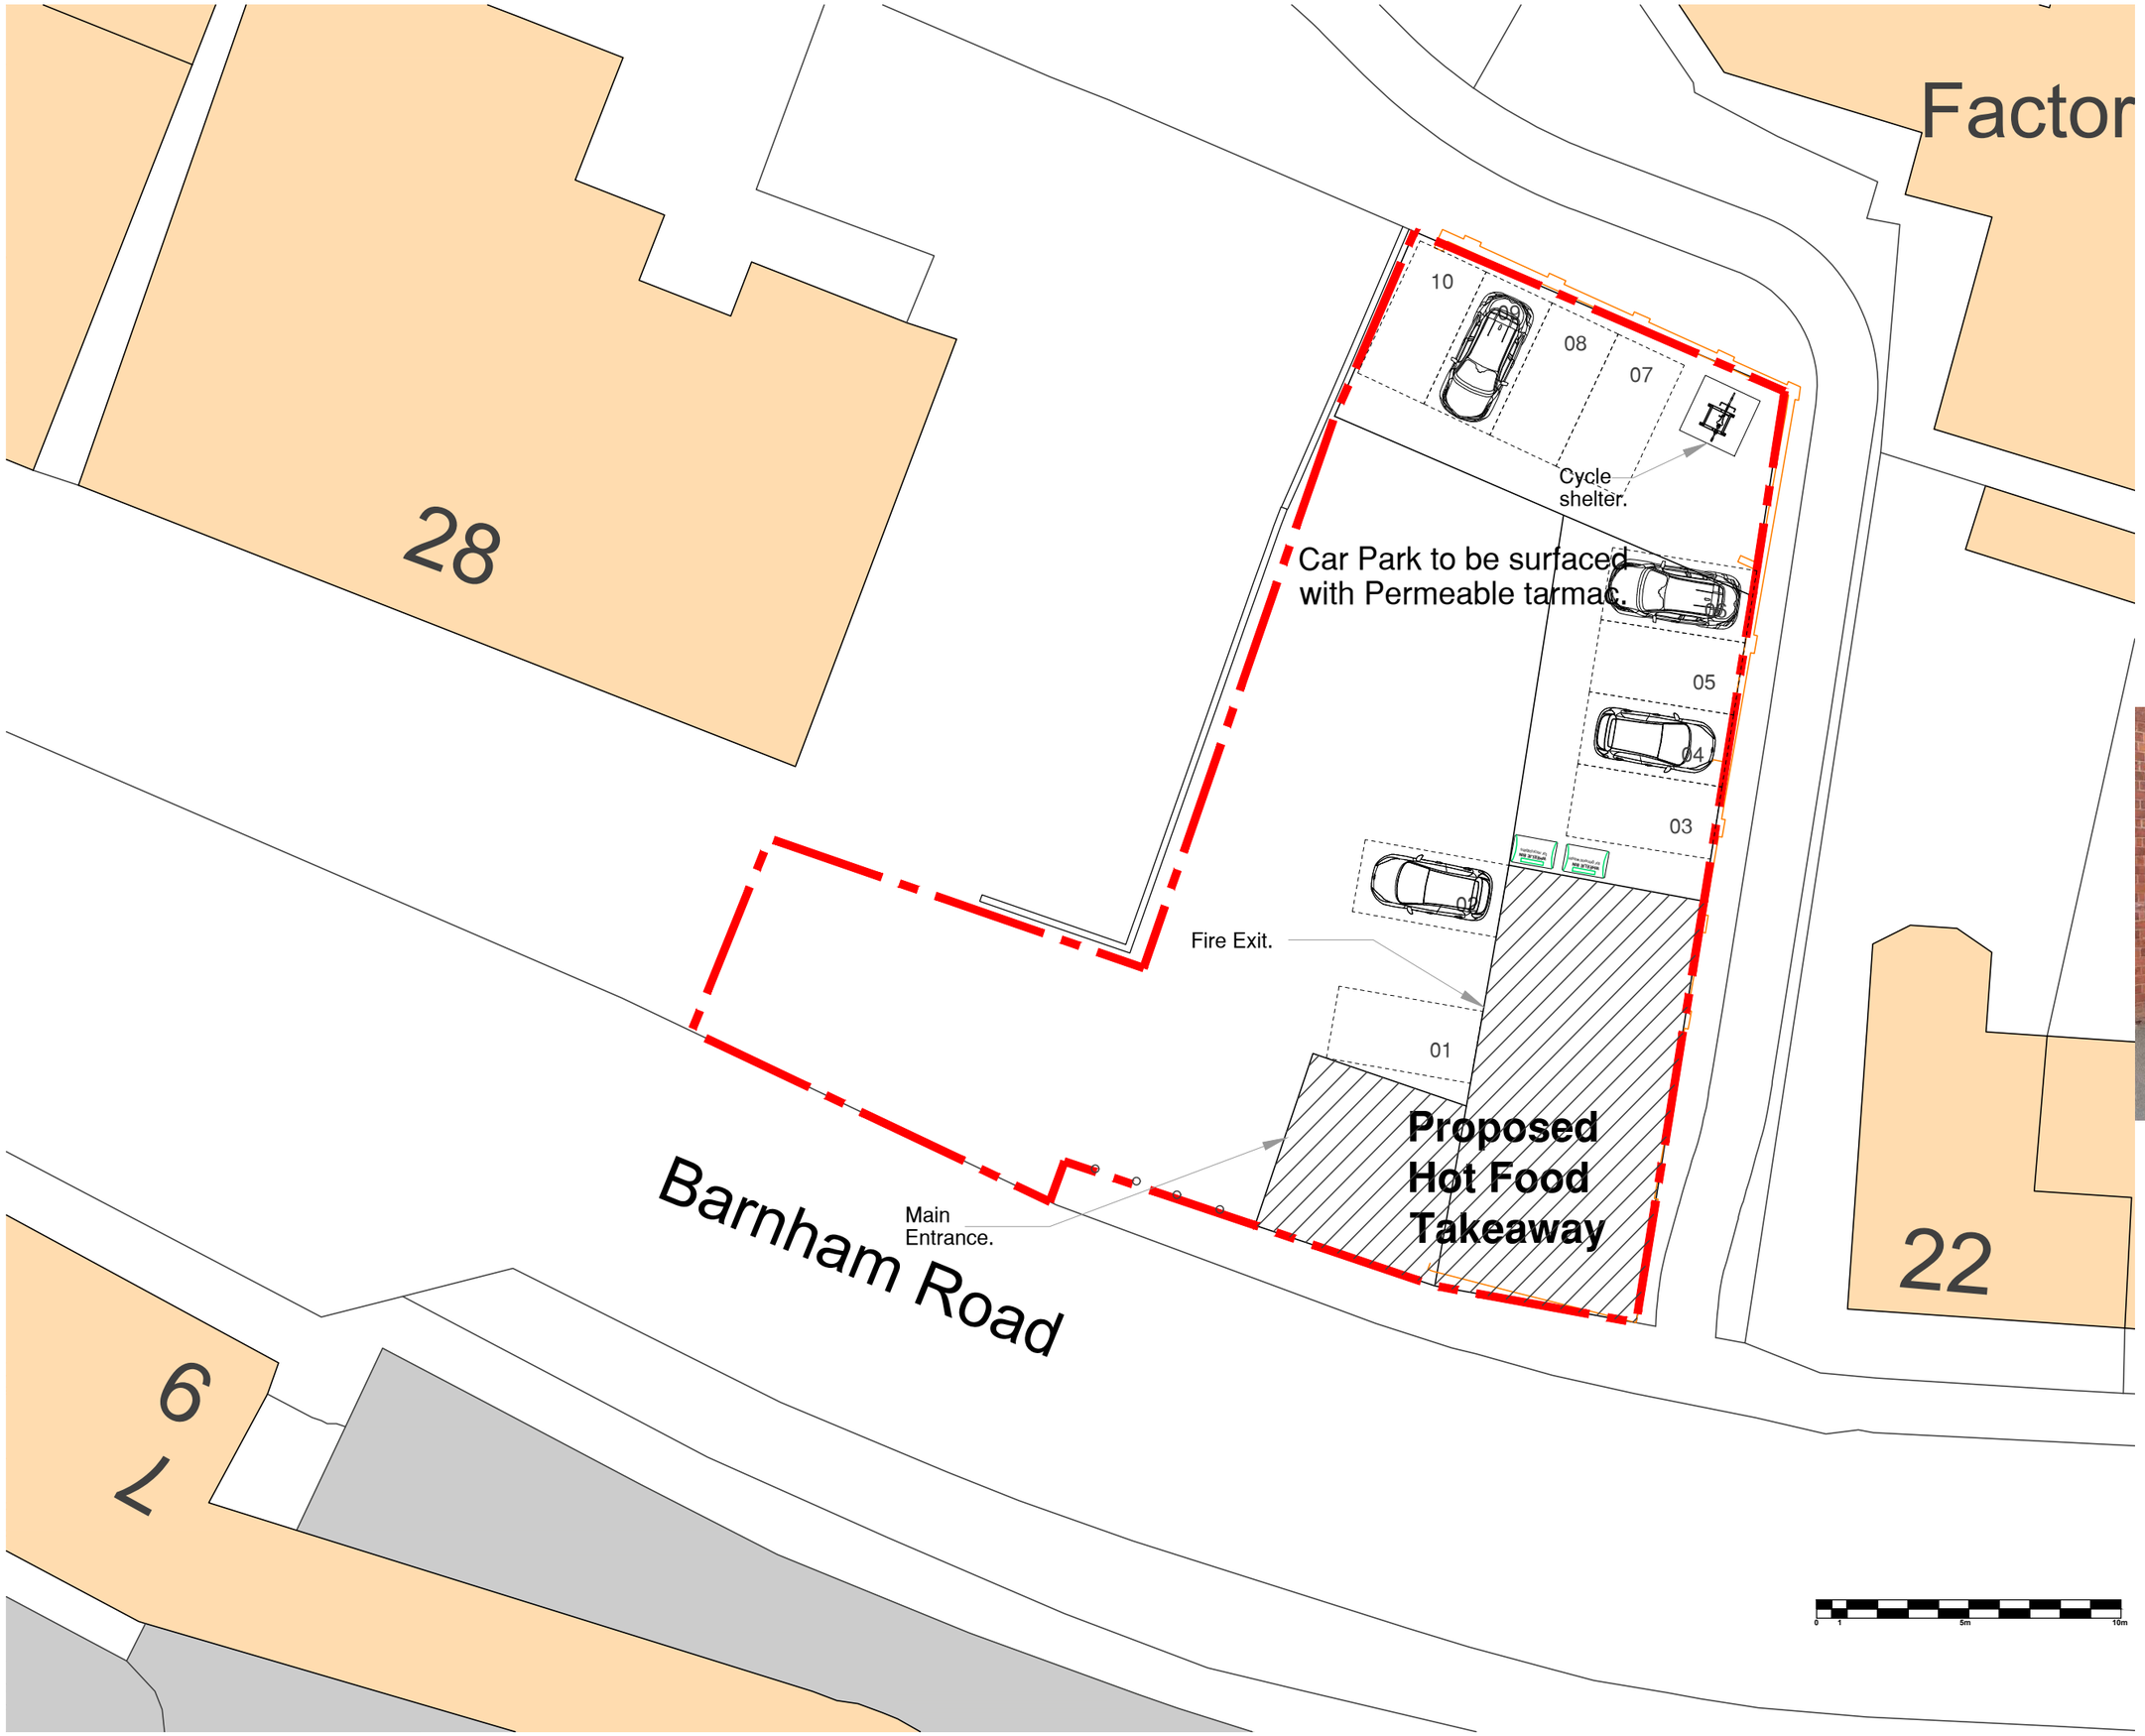

NOTES:

CONTRACTORS MUST VERIFY ALL DIMENSIONS ON SITE BEFORE COMMENCEMENT OF ANY WORK OR PREPARING MANUFACTURING DRAWINGS

DO NOT SCALE FROM THIS DRAWING

ANY DISCREPANCIES ON THIS DRAWING ARE TO BE NOTIFIED TO THE ARCHITECT IMMEDIATELY

HATTRELL LLP COPYRIGHT

REV	AMENDMENT	DATE	CHKD
A	Site access indicated.	04/04/24	
B	Permeable tarmac noted.	03/07/24	
C	Cycle storage added.	23/07/24	

N



Image of proprietary cycle shelter.

HATTRELL LLP

Suite E KINGS COURT RAILWAY STREET ALTRINCHAM WA14 2RD
TELEPHONE 0161 820 4207
e-mail: design@hattrell.co.uk / www.hattrell.co.uk

CLIENT

PROJECT
Barnham Road,
Barnham,
West Sussex.
PO22 0ES

DRAWING TITLE
Block Site Plan showing Parking

SCALE	DRAWN BY	CHECKED	DATE
1:200 @A3	IS/ST	-	March'24

DRAWING No	REVISION
C5386-BP11	C

PLANNING

ARUN DISTRICT COUNCIL DN/50/24/PL
Ordnance Survey, (c) Crown Copyright 2024. All rights reserved. Licence number 100022432