

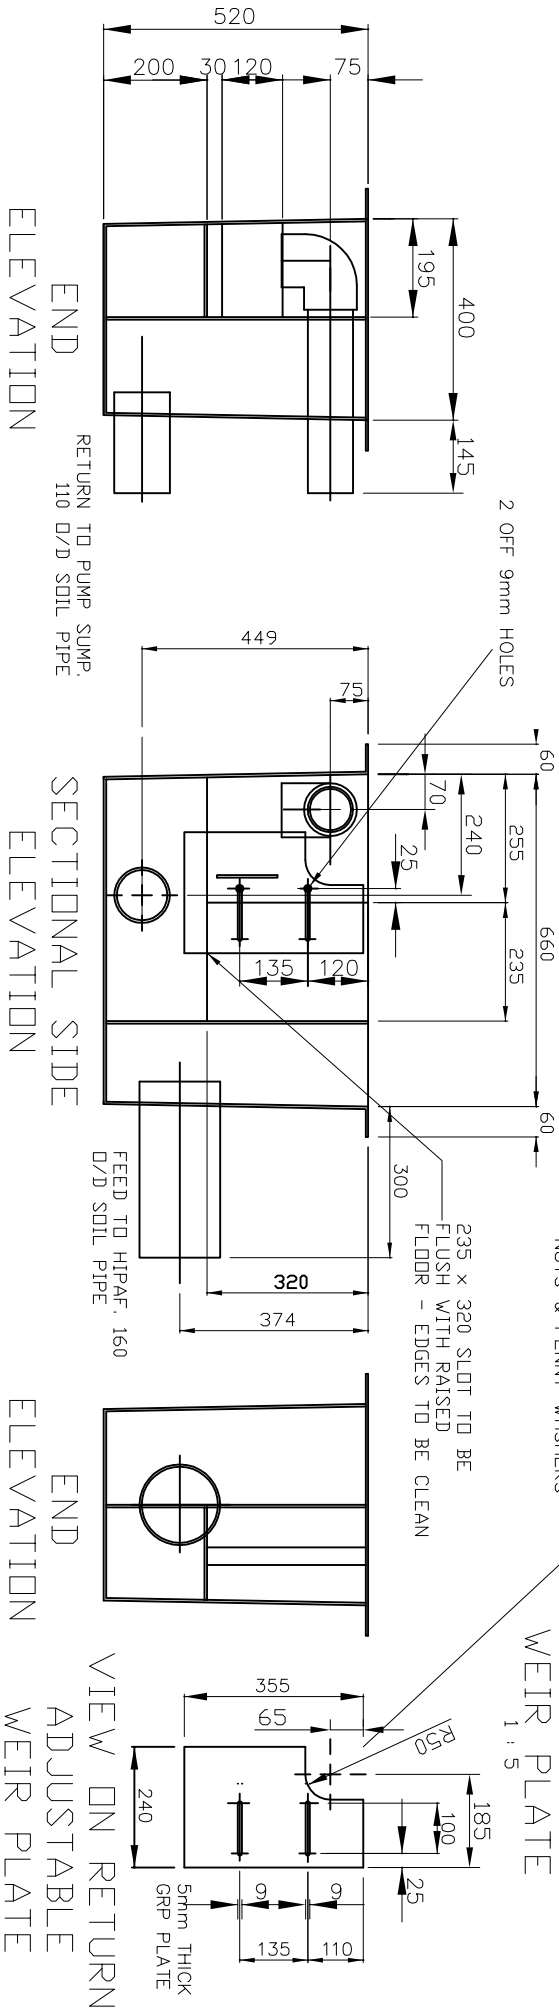


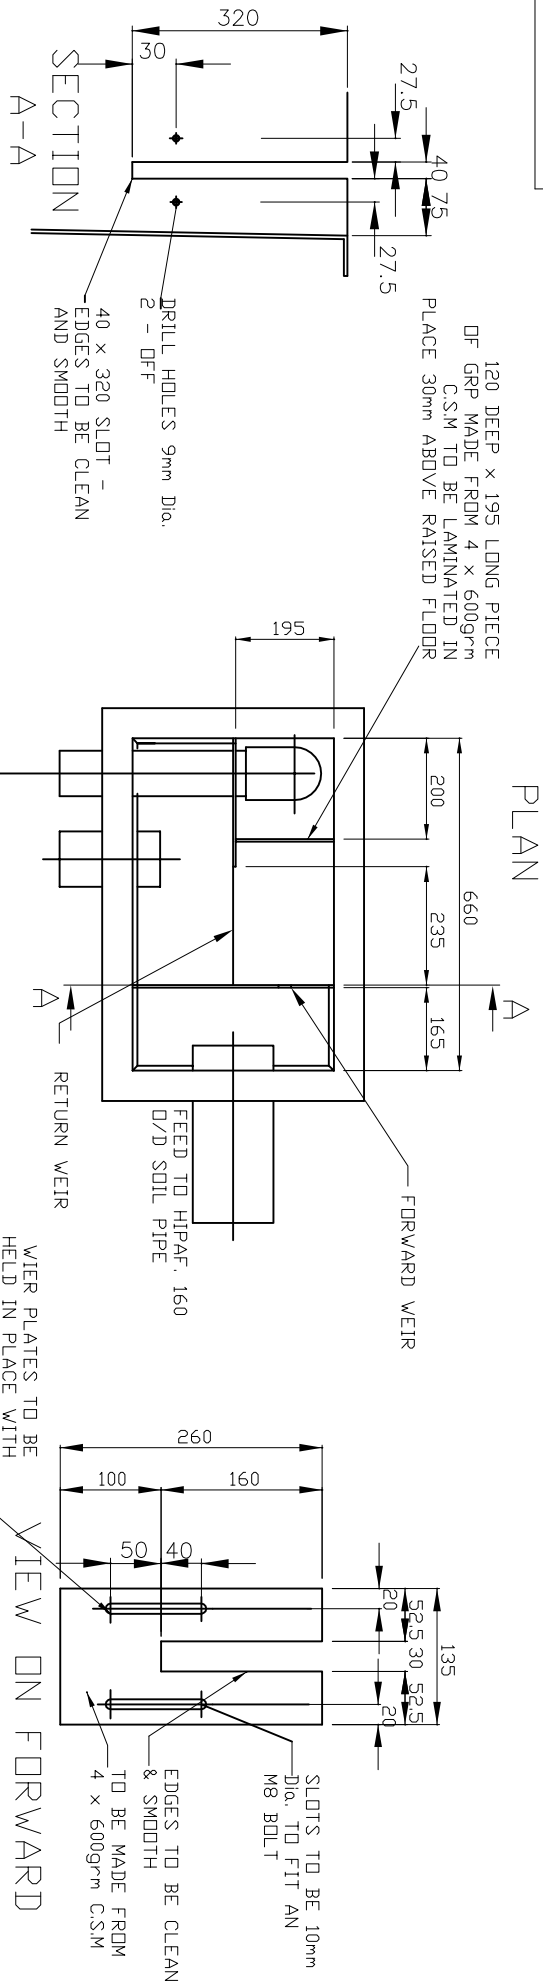

LAMINATE TO MAIN BOX:- GEL COAT 16 C 33 - 4 x 600grm C.S.M - FLOW COAT 14 C 39

DESIGN	ISSUE	DATE	CHANGE	INITIAL	 WPL LIMITED 1 & 2 ASTON ROAD WATERLOOVILLE HAMPSHIRE PO7 7UX TEL: (02392) 242600 FAX: (02392) 242624 e-mail: engineering@wpl-limited.co.uk	SCALE	N.T.S.	DM'S IN	mm	PAPER	A4	TITLE
CHECKED	A	10/07/07	NEW DRAWING			TOLERANCES	1:10	1:75	1:5	MATERIAL	GRP	DETAILS OF EXTERNAL INLET SPLITTER CHAMBER SIDE ENTRY
	B	18/07/07	INLET PIPE WAS 1.5	RJM								
DRAWN						FINISH	INTERNAL: BLUE 16 C 33 TO BS4800	DRAWING NUMBER		DD-115-316		
RJM					DK GREEN 14 C 39 TO BS4800							
© This drawing is the copyright of WPL Ltd												

ARUN DISTRICT COUNCIL BVS

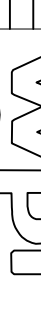

WPL LIMITED
1 & 2 ASTON ROAD
WATERLOOVILLE
HAMPSHIRE
PO7 7UX

TEL: (02392) 242600
FAX: (02392) 242624
e-mail: engineering@wpl-limited.co.uk