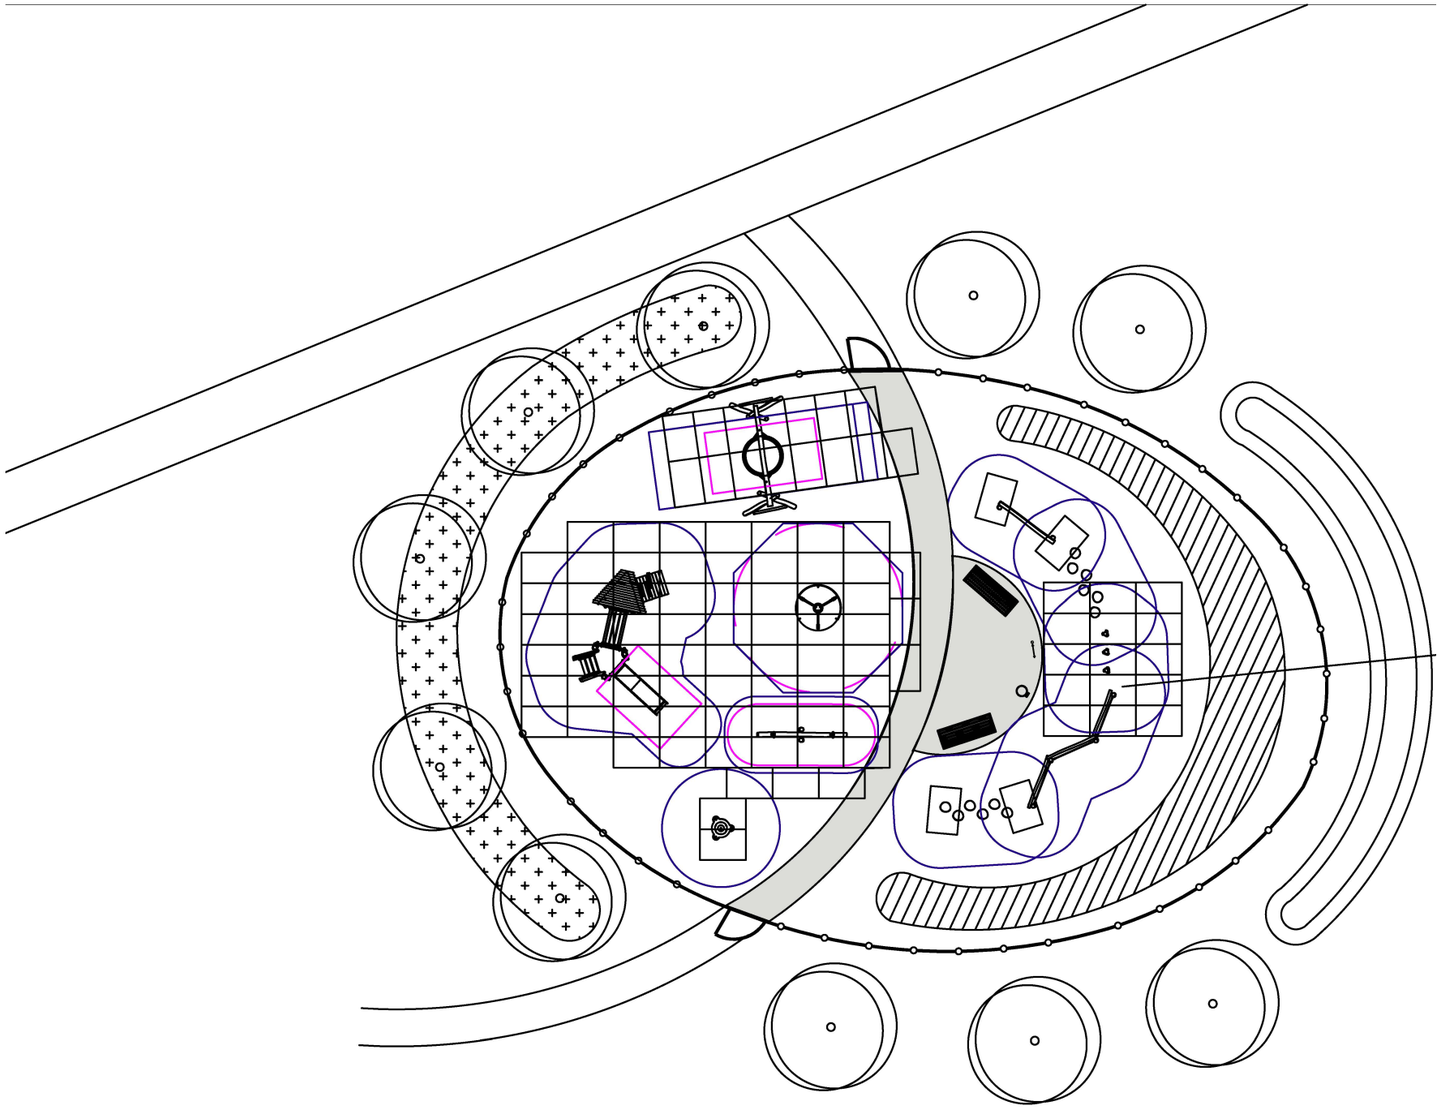

ITEMS LIST

Equipment

A. Origin Pod Swing	Ref: J491
B. Speed Gyro	Ref: J2400
C. Origin Seesaw	Ref: J4920
D. Origin Combi 4	Ref: J4933
E. Play Table	Ref: J3403

Ancillaries

F. 2 xChaumont Bench	Ref: RBA8
G. Waste Bin	Ref: RC03
H. Small Information Pane	Ref: GS2410
I. Robinia Panel Post	Ref: GS2432

Groundworks

Items to be surfaced with 127m² Envirosmart Grassmat.

Area to be fenced with 70Lm 1.2m high bowtop fencing & 2x 1.2m high prosafe gates.

Pathway and seating area requ res 42m² excavation, Mot Type 1 Stone, Tarmac base and wearing course, with 53Lm PCC edge.

P anting, balancing trail (&surfacing) & bunding indicative only.

ALL EQUIPMENT & SAFER SURFACING CONFORMS TO EN1176 & EN1177

Local Equipped Area for Play (LEAP)

Housing Developers Pack - Example Design

Scale 1:200 @ A3

PRODUCT KEY

- Grassmat
- Suggested low level bunding
- Indicative free play area
- Suggested low level planting
- Suggested bowtop fencing
- Free Space
- Free Fall

Date:

Ref:

Designer:

Checked by:

The Pump House Abbey Road
West Bridgford Nottingham NG2 5NE
t: 0115 982 3980 f: 0115 982 3985
e: info@proludic.co.uk
www.proludic.co.uk

ARUN DISTRICT COUNCIL BN/51/16/RES