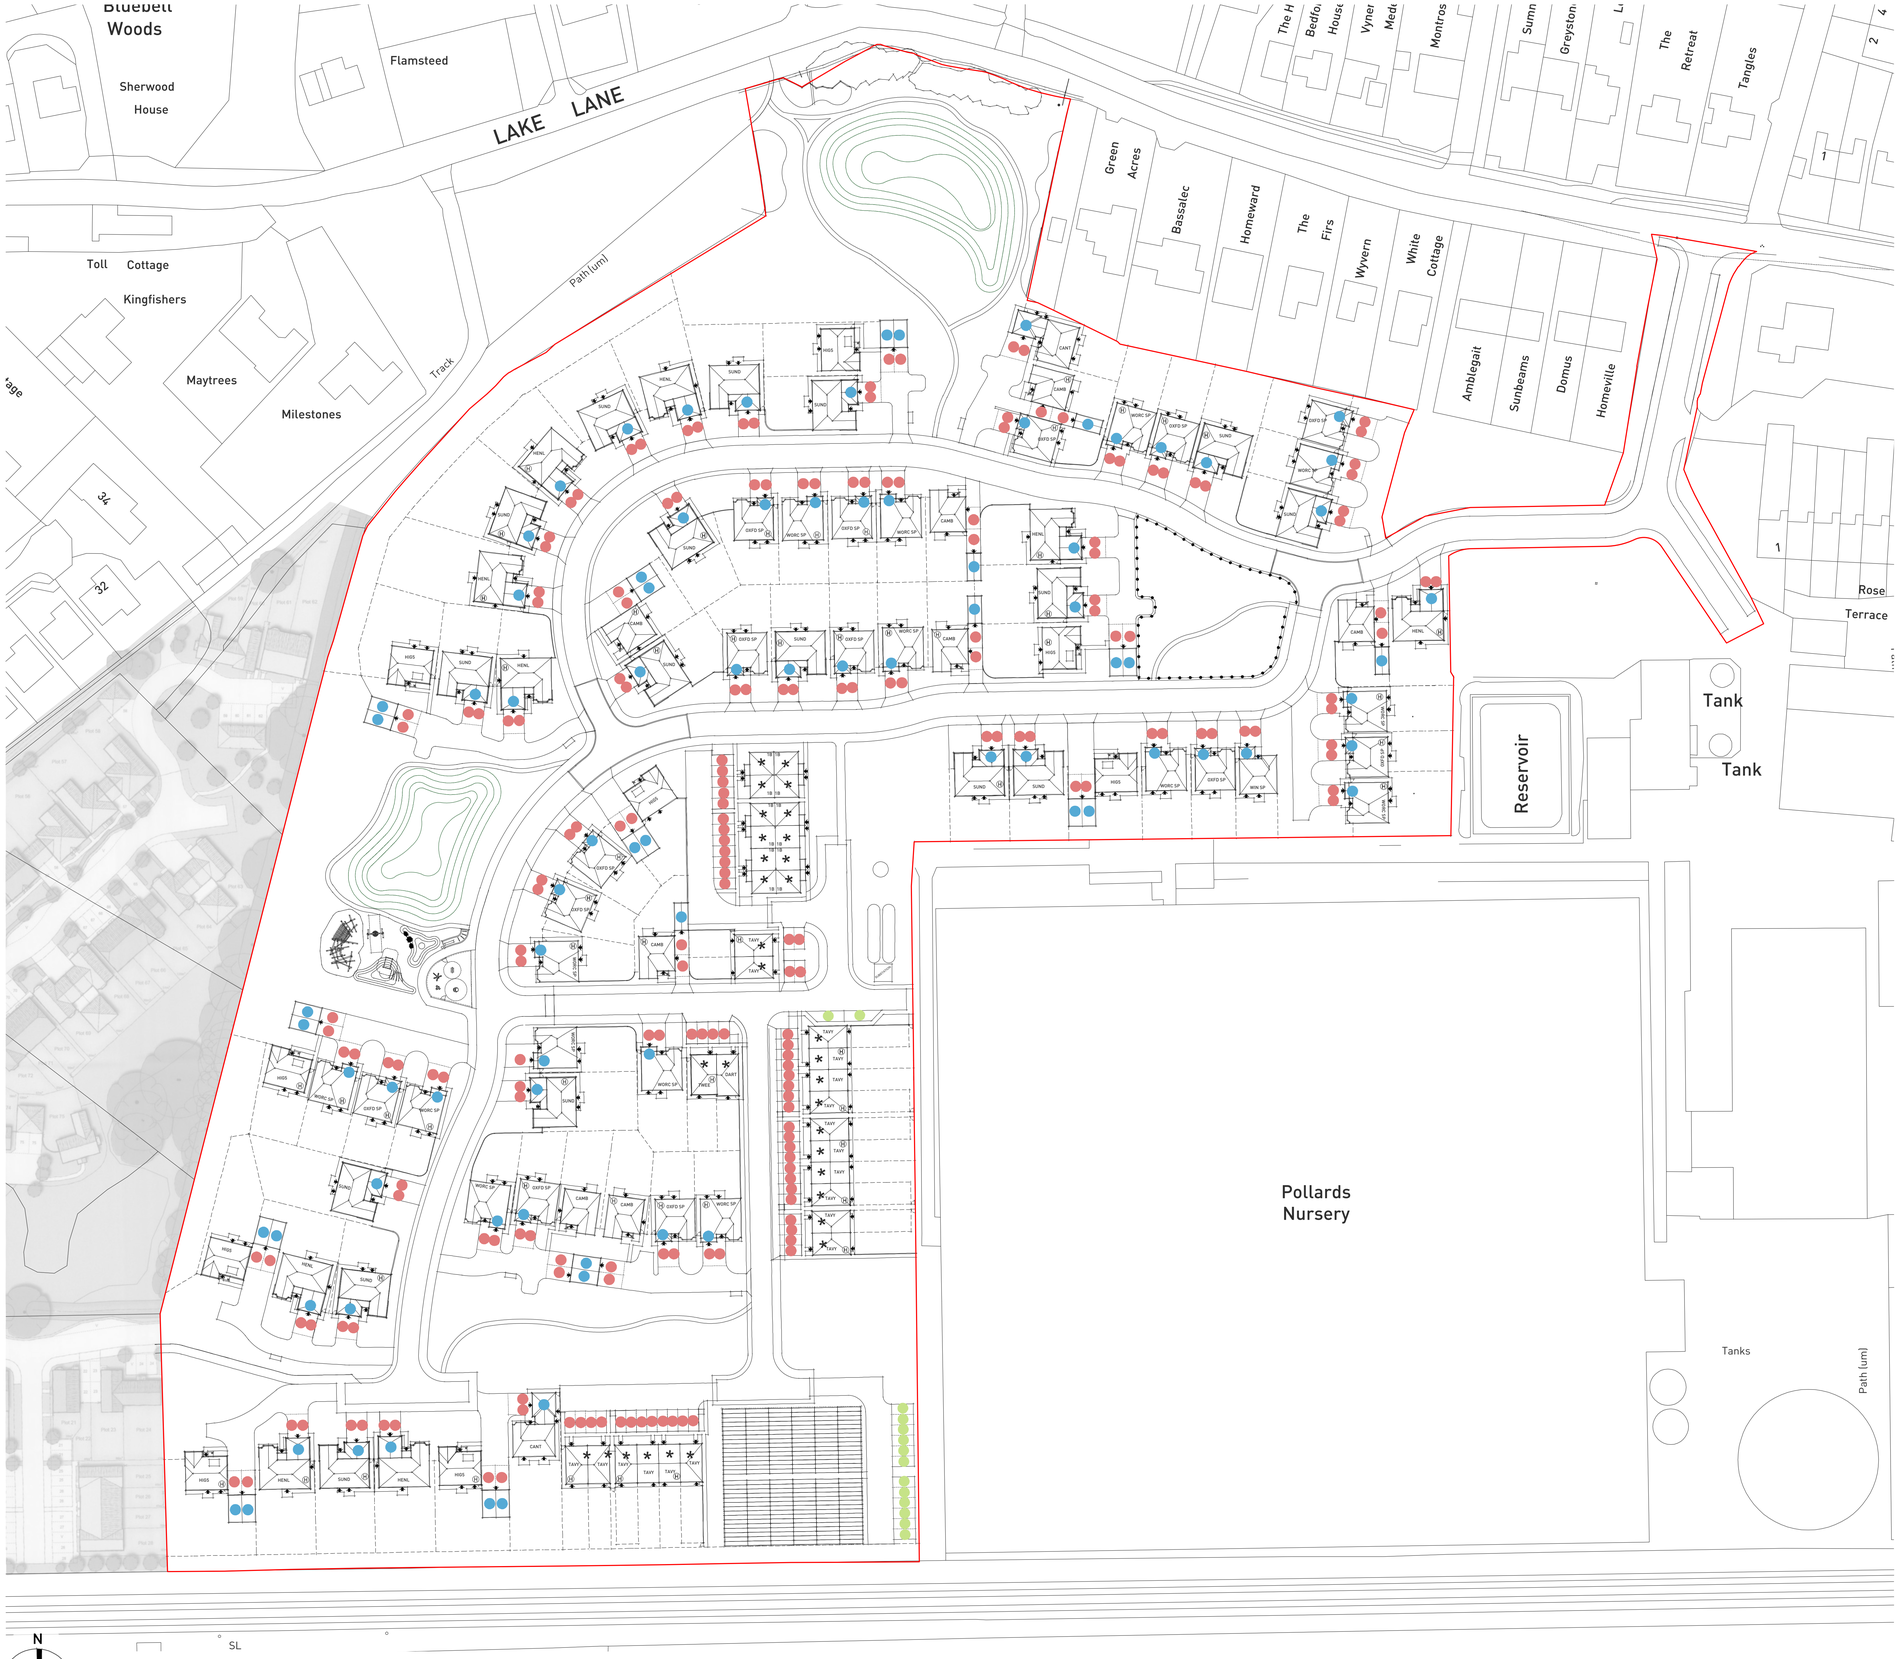

PARKING STANDARDS REQUIREMENT

UNIT SIZE	NUMBER OF UNITS	PARKING REQUIREMENT
1-3 BED (@2.2 SPACES/UNIT)	46	101
4-5 BED (@3.2 SPACES/UNIT)	61	195
		TOTAL 296 SPACES TARGET

PROPOSED PARKING PROVISION

- GARAGE SPACE 85
- ALLOCATED PARKING 201
- UNALLOCATED PARKING 14

TOTAL SPACES PROVIDED 300

POLLARDS NURSERY, BARNHAM - PARKING STRATEGY PLAN

Pegasus Design

PLANNING | DESIGN | ENVIRONMENT | ECONOMICS | WWW.PEGASUSPG.CO.UK | TEAM/DRAWN BY MC/CJH | APPROVED BY P.M: | DATE: 20/09/16 | SCALE: 1:500 @ A0 | DRWG: CODE_P16-0421_08 SHEET NO: 1 REV: _ | CLIENT: REDROW HOMES |