



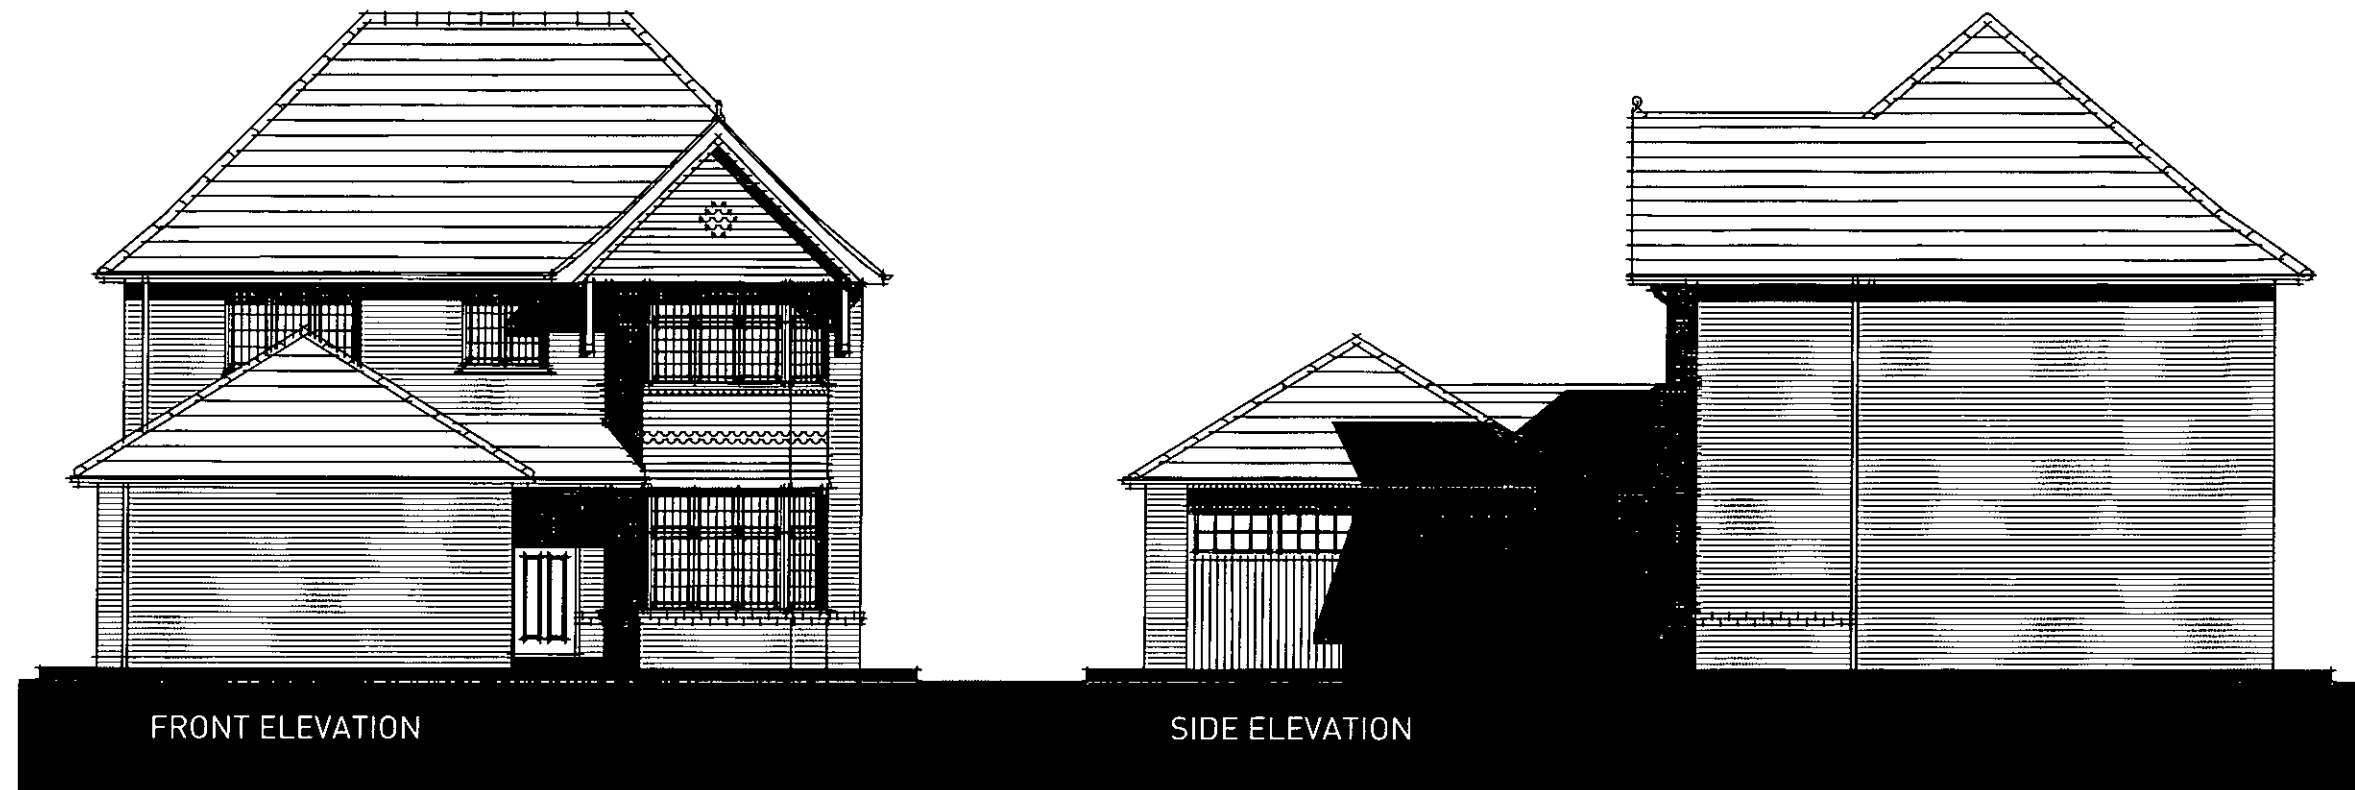

PLOTS: 58 & 101

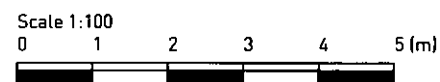

POLLARDS NURSERY, BARNHAM - CANTERBURY - ELEVATIONS

Pegasus
Design