



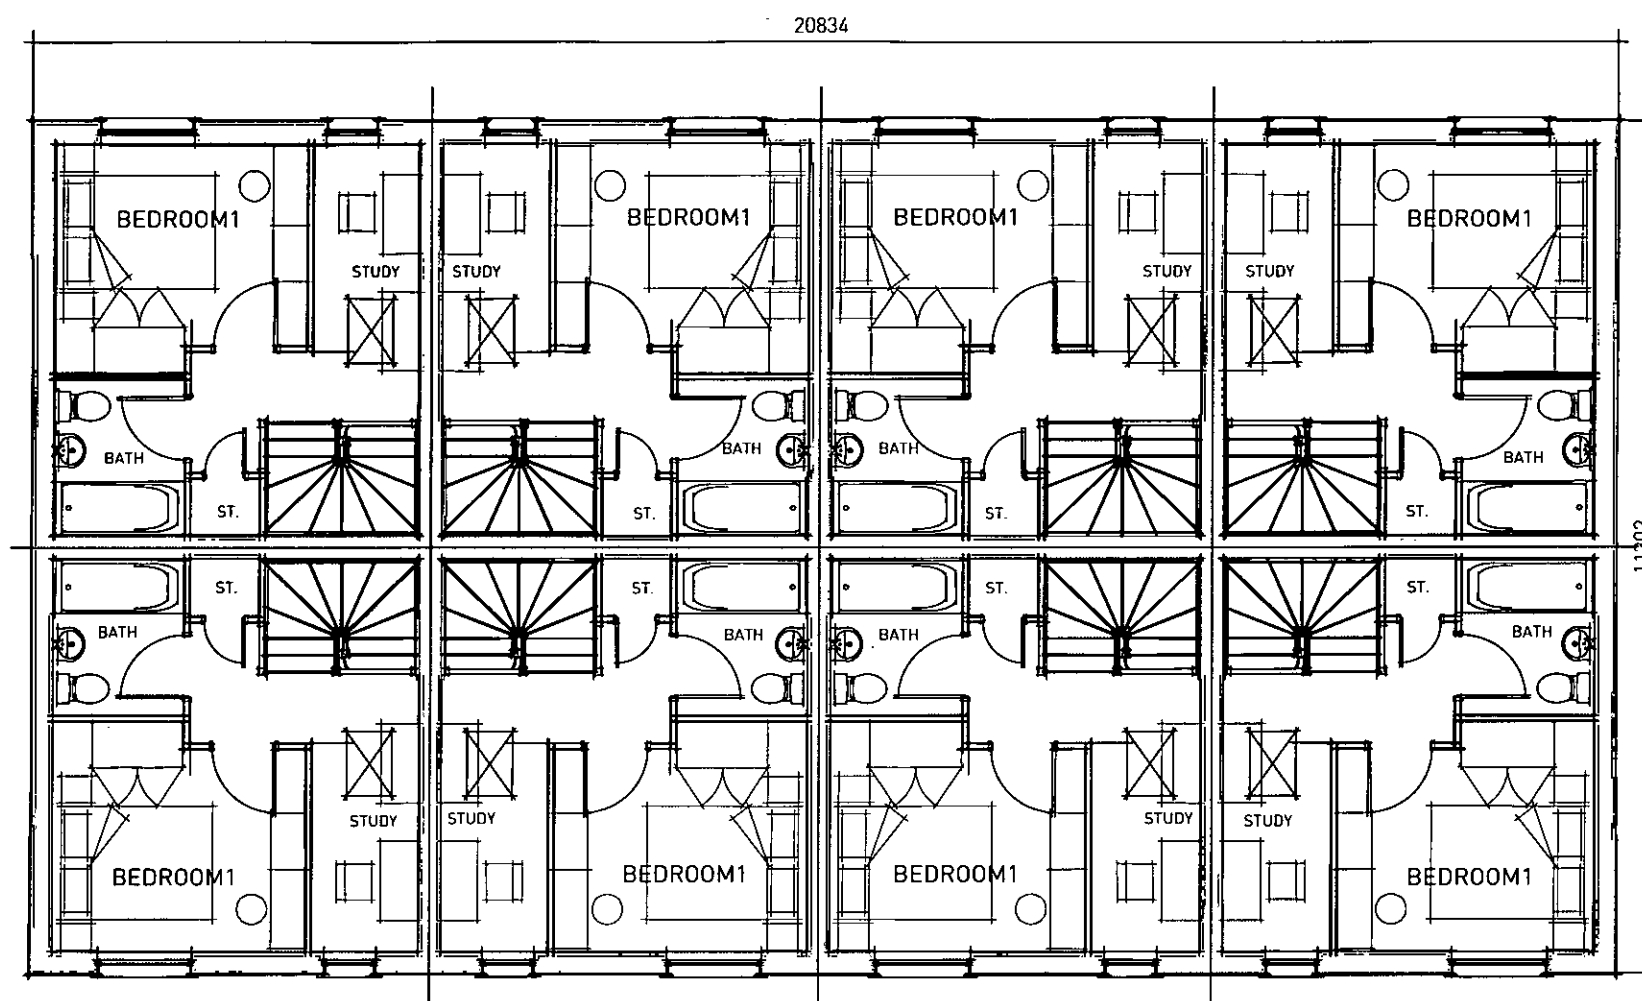

FIRST FLOOR

PLOTS: 19-26

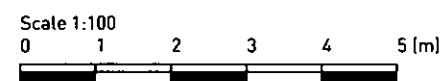

POLLARDS NURSERY, BARNHAM - SP2 8No. UNITS - FIRST FLOOR PLAN

Pegasus  
Design