

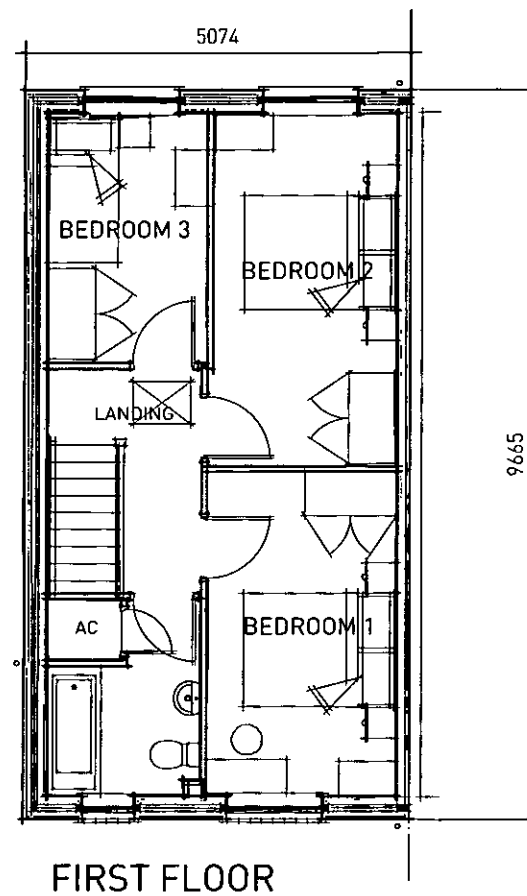
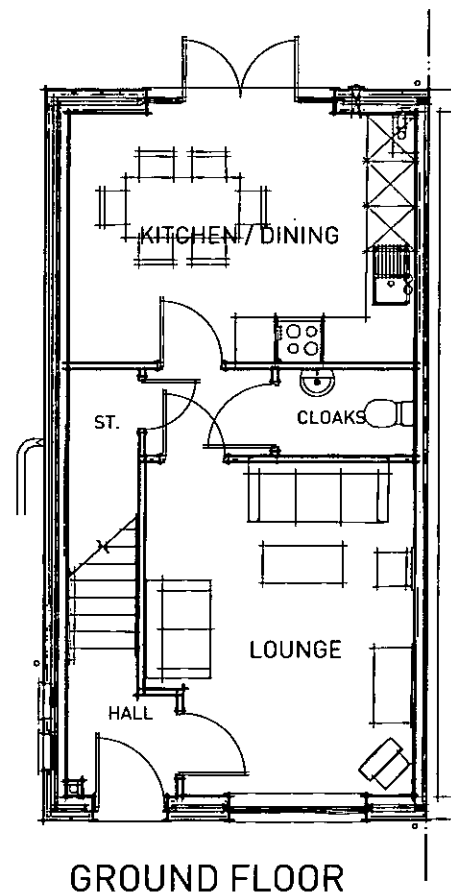


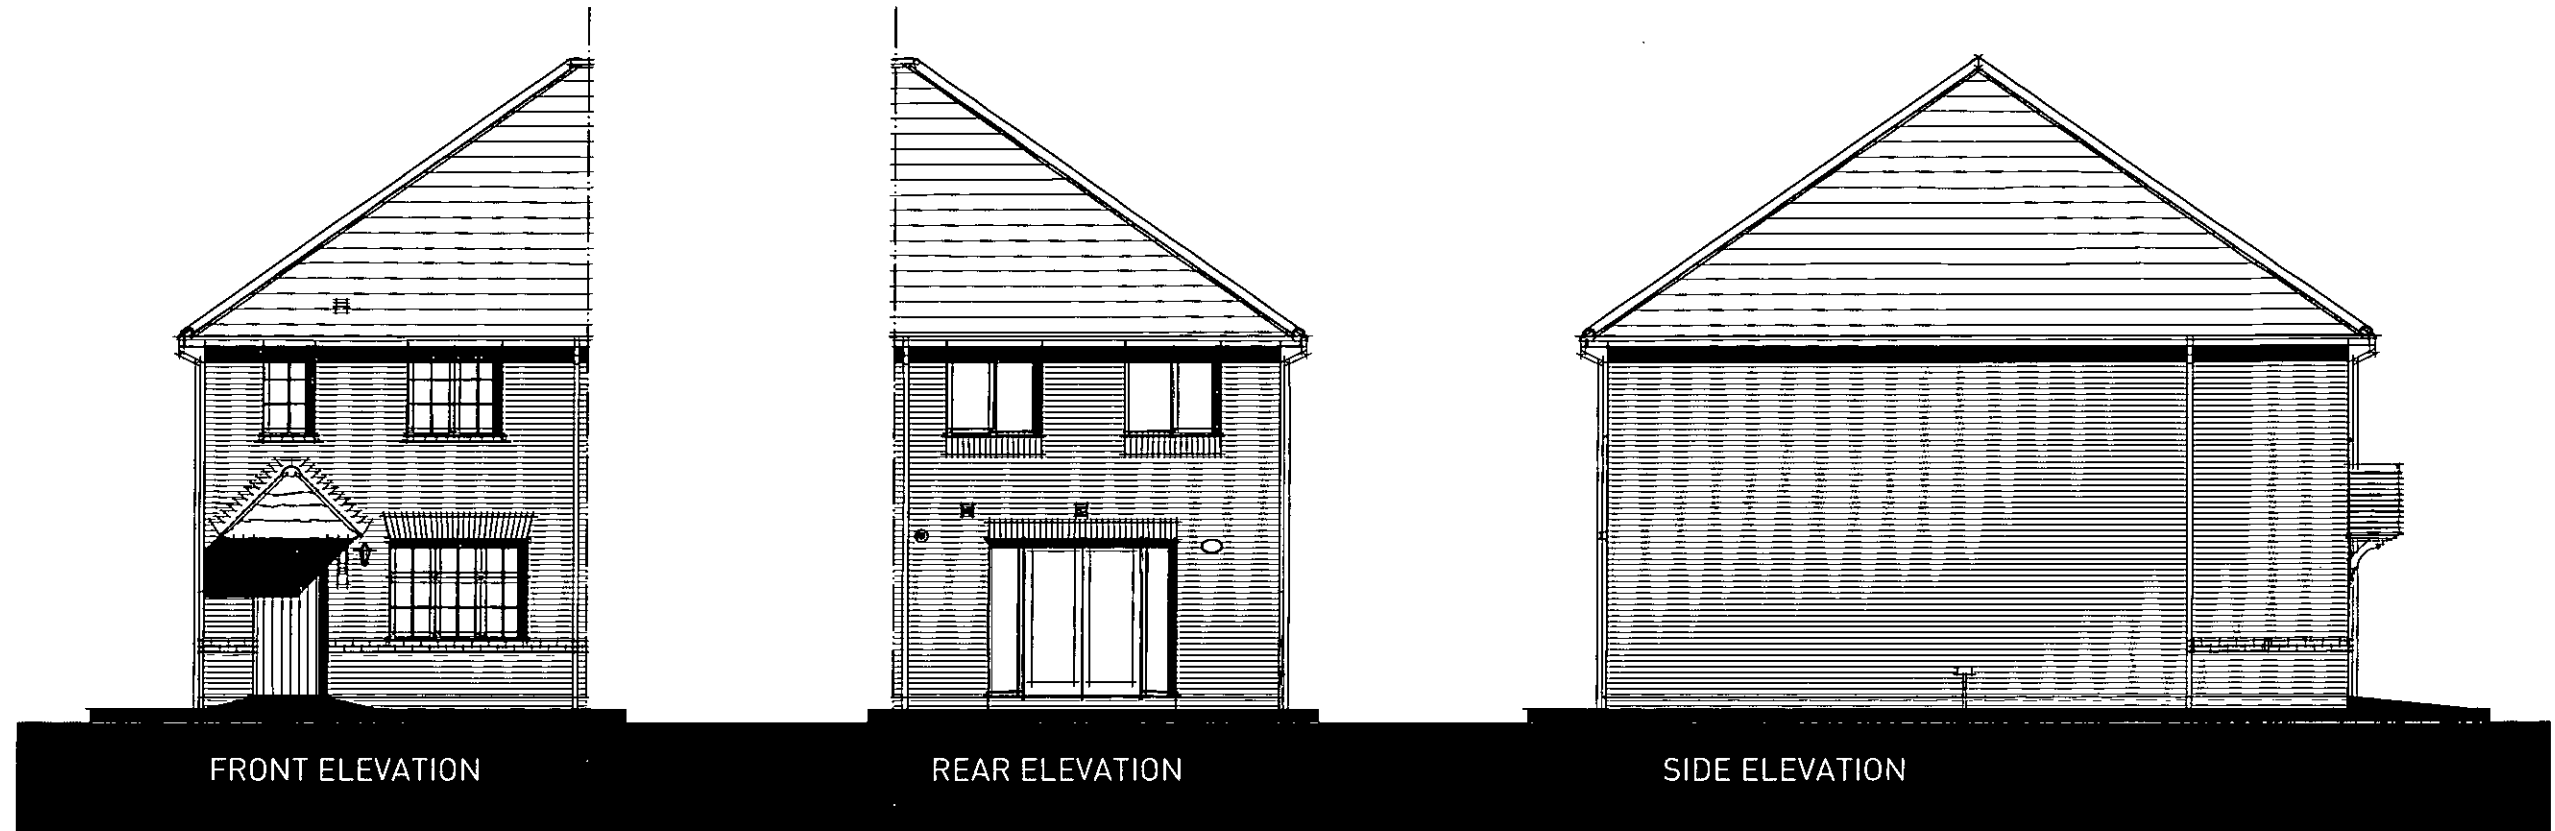

PLOTS: 50

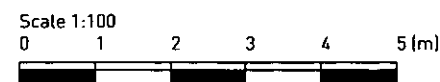

POLLARDS NURSERY, BARNHAM - DART - FLOOR PLANS & ELEVATIONS

Pegasus
Design