

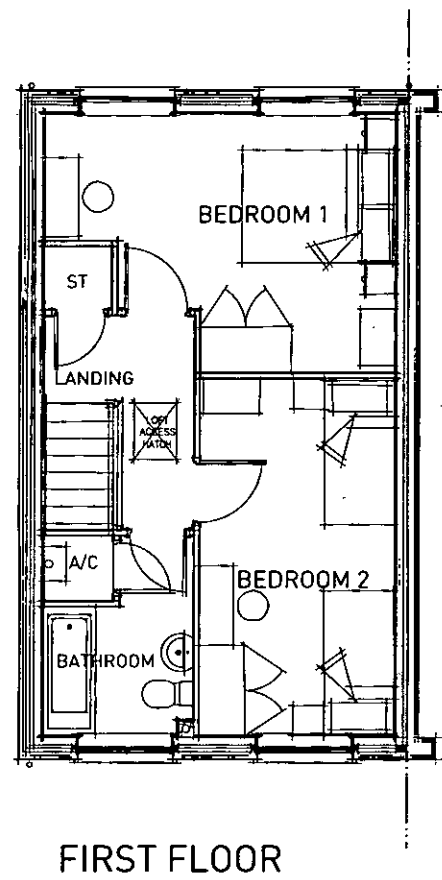
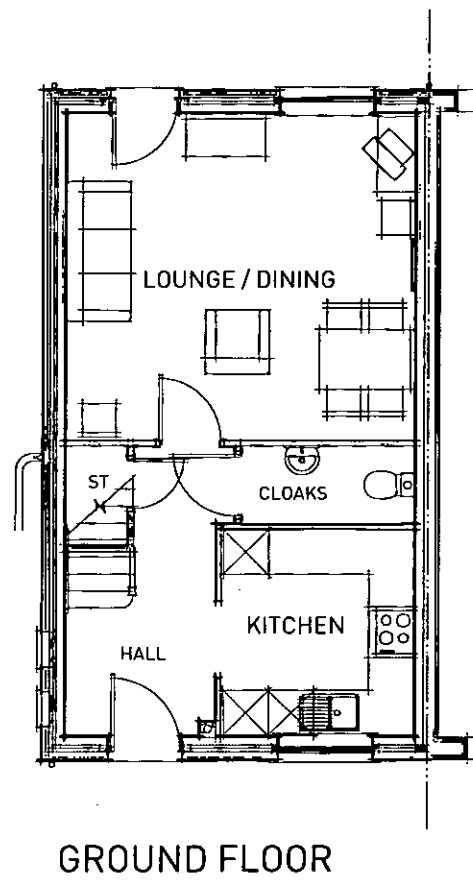


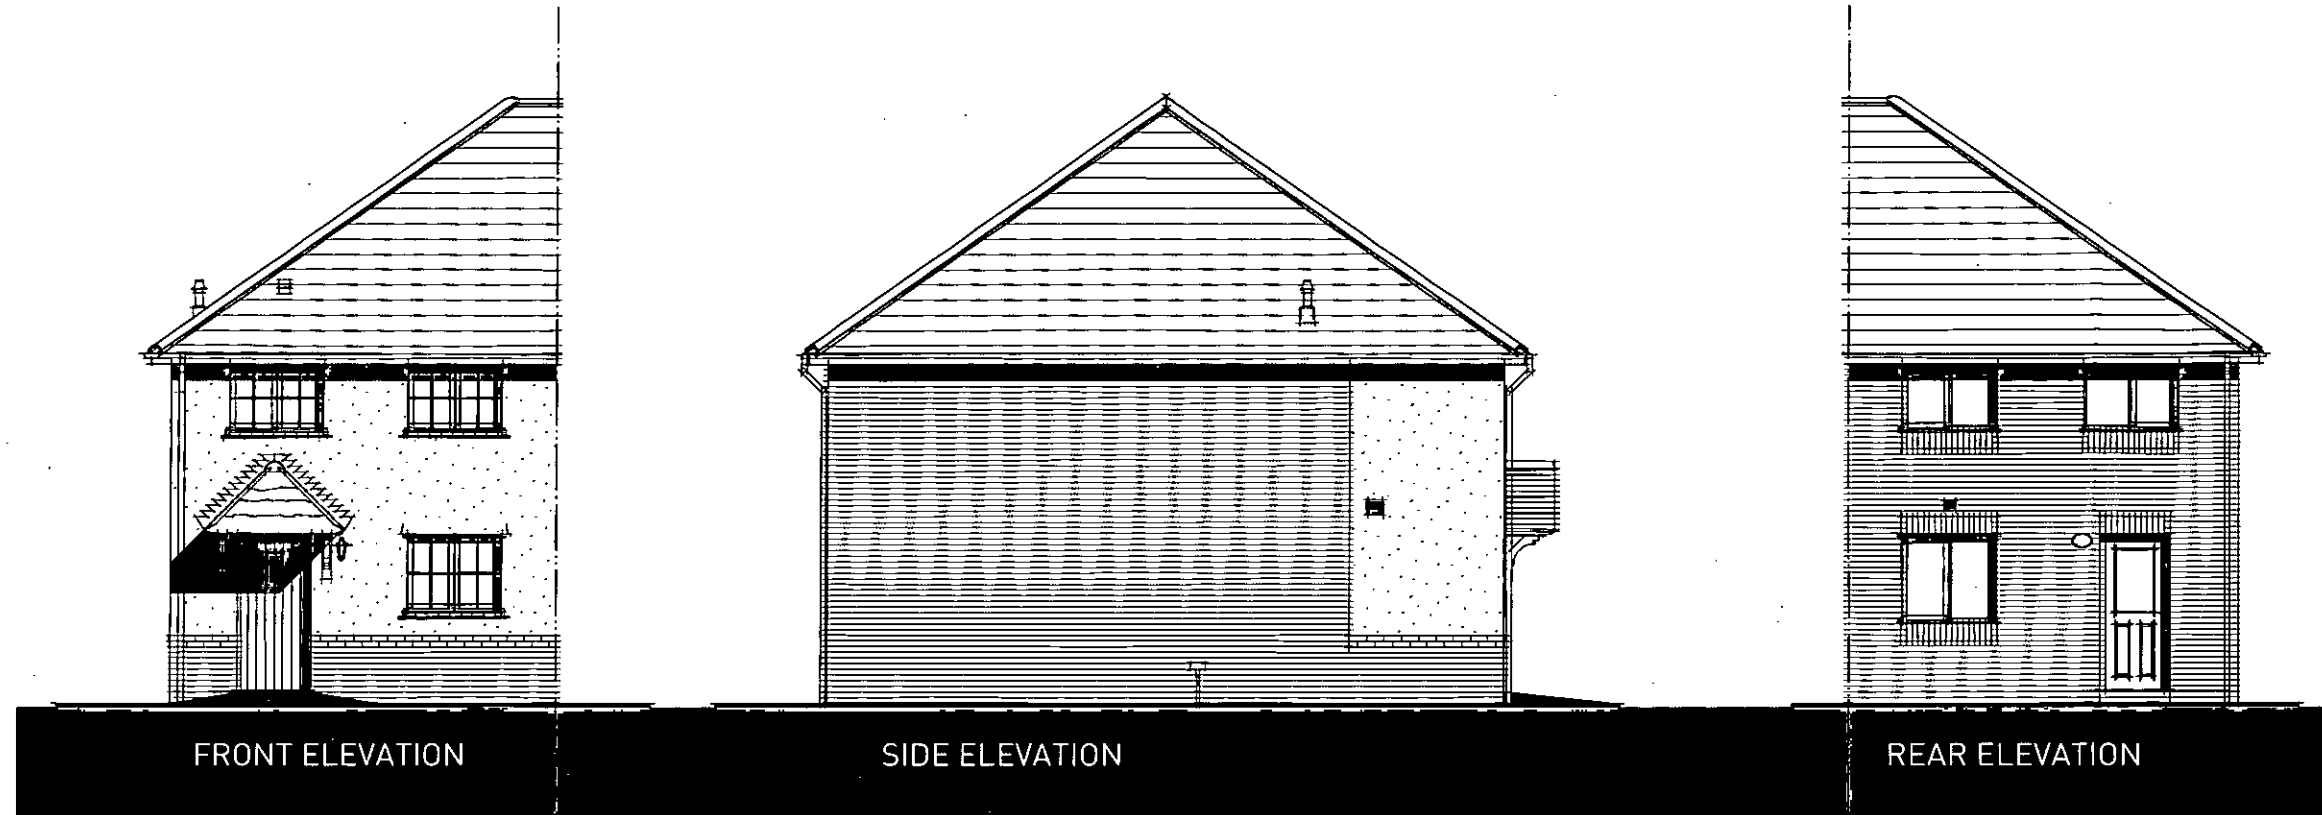

PLOTS: 31, 32H, 33, 34H, 39 & 40H

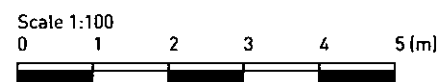

POLLARDS NURSERY, BARNHAM - TAVY - FLOOR PLANS & ELEVATIONS (with RENDER)

Pegasus
Design