

ITEMS LIST

Equipment		
A. Origin Pod Swing		Ref: J491
B. Speed Gyro		Ref: J2400
C. Origin Seesaw		Ref: J4920
D. Origin Combi 4		Ref: J4933
E. Play Table		Ref: J3403

Ancillaries		
F. 2 xChaumont Bench		Ref: RBA8
G. Waste Bin		Ref: RC03
H. Small Information Pane		Ref: GS2410
I. Robinia Panel Post		Ref: GS2432

Groundworks
Items to be surfaced with 127m² Envirosmart Grassmat.

Area to be fenced with 70Lm 1.2m high bowtop fencing & 2x 1.2m high prosafe gates.

Pathway and seating area requ res 42m² excavation, Mot Type 1 Stone, Tarmac base and wearing course, with 53Lm PCC edge.


P anting, balancing trail (&surfacing) & bunding indicative only.

**Fenced Area 400m²*

Enhanced LEAP added extras - suggested only

Local Equipped Area for Play (LEAP)
Housing Developers Pack - Example Design

PRODUCT KEY			
	Grassmat		Suggested bowtop fencing
	Suggested low level bunding		Free Space
	Indicative free play area		Free Fall
	Suggested low level planting		

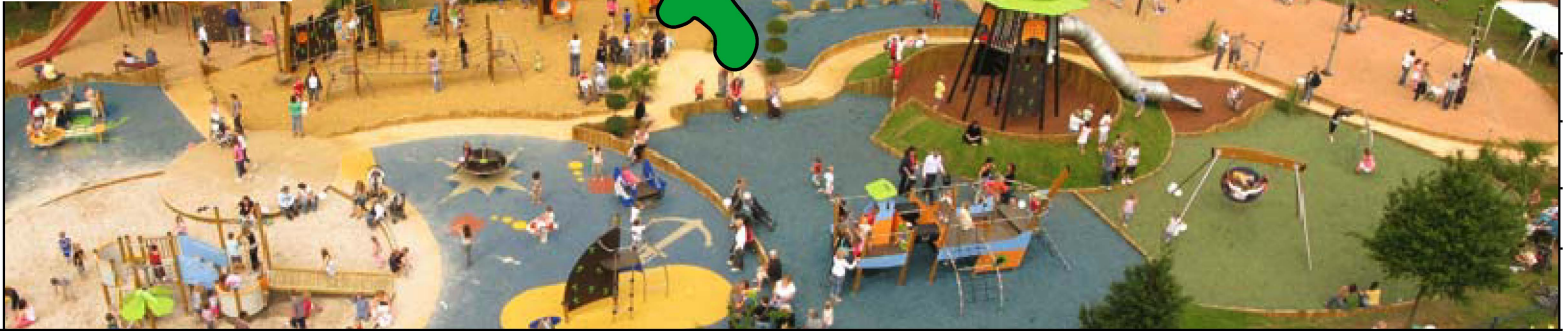

ALL EQUIPMENT & SAFER SURFACING CONFORMS TO EN1176 & EN1177

Scale 1:200 @ A3



Date:

Ref:

Designer:

Checked by:



The Pump House Abbey Road
West Bridgford Nottingham NG2 5NE
t: 0115 982 3980 f: 0115 982 3985
e: info@proludic.co.uk
www.proludic.co.uk