


Copyright © Pegasus Design Ltd. All rights reserved. Information shown on this plan is for reference only. It is not to be used for any other purpose without the written consent of Pegasus Design Ltd. The information shown on this plan is for reference only. It is not to be used for any other purpose without the written consent of Pegasus Design Ltd. The information shown on this plan is for reference only. It is not to be used for any other purpose without the written consent of Pegasus Design Ltd.



- KEY:
- 1.8M HIGH BRICK WALL
 - 1.8M HIGH TIMBER FENCING
 - 2M HIGH TIMBER ACOUSTIC FENCING
 - 1.0M HIGH PARKLAND RAILING
 - 1.8M HIGH TIMBER GATE
 - EXISTING BOUNDARY RETAINED

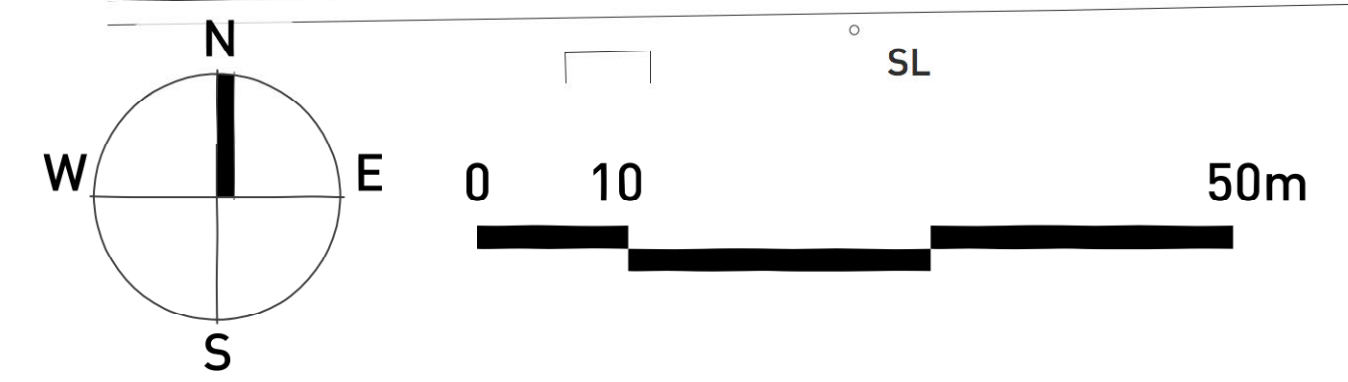

POLLARDS NURSERY, BARNHAM - BOUNDARY TREATMENTS PLAN

PLANNING | DESIGN | ENVIRONMENT | ECONOMICS | WWW.PEGASUSPG.CO.UK | TEAM/DRAWN BY MCC/SL/CJH | APPROVED BY P.M: MCC | DATE: 07/02/18 | SCALE: 1:500 @ A0 | DRWG: P16-0421_24 SHEET NO: 1 REV: B | CLIENT: REDROW HOMES LTD |

