


Notes

1. Do not scale from this drawing, except for planning purposes. Use figured dimensions only.
2. All dimensions must be checked on site prior to commencement of work.
3. Where applicable this drawing is to be read in conjunction with other consultants' drawings.
4. Surrounding houses plotted from OS and superimposed onto the top survey.

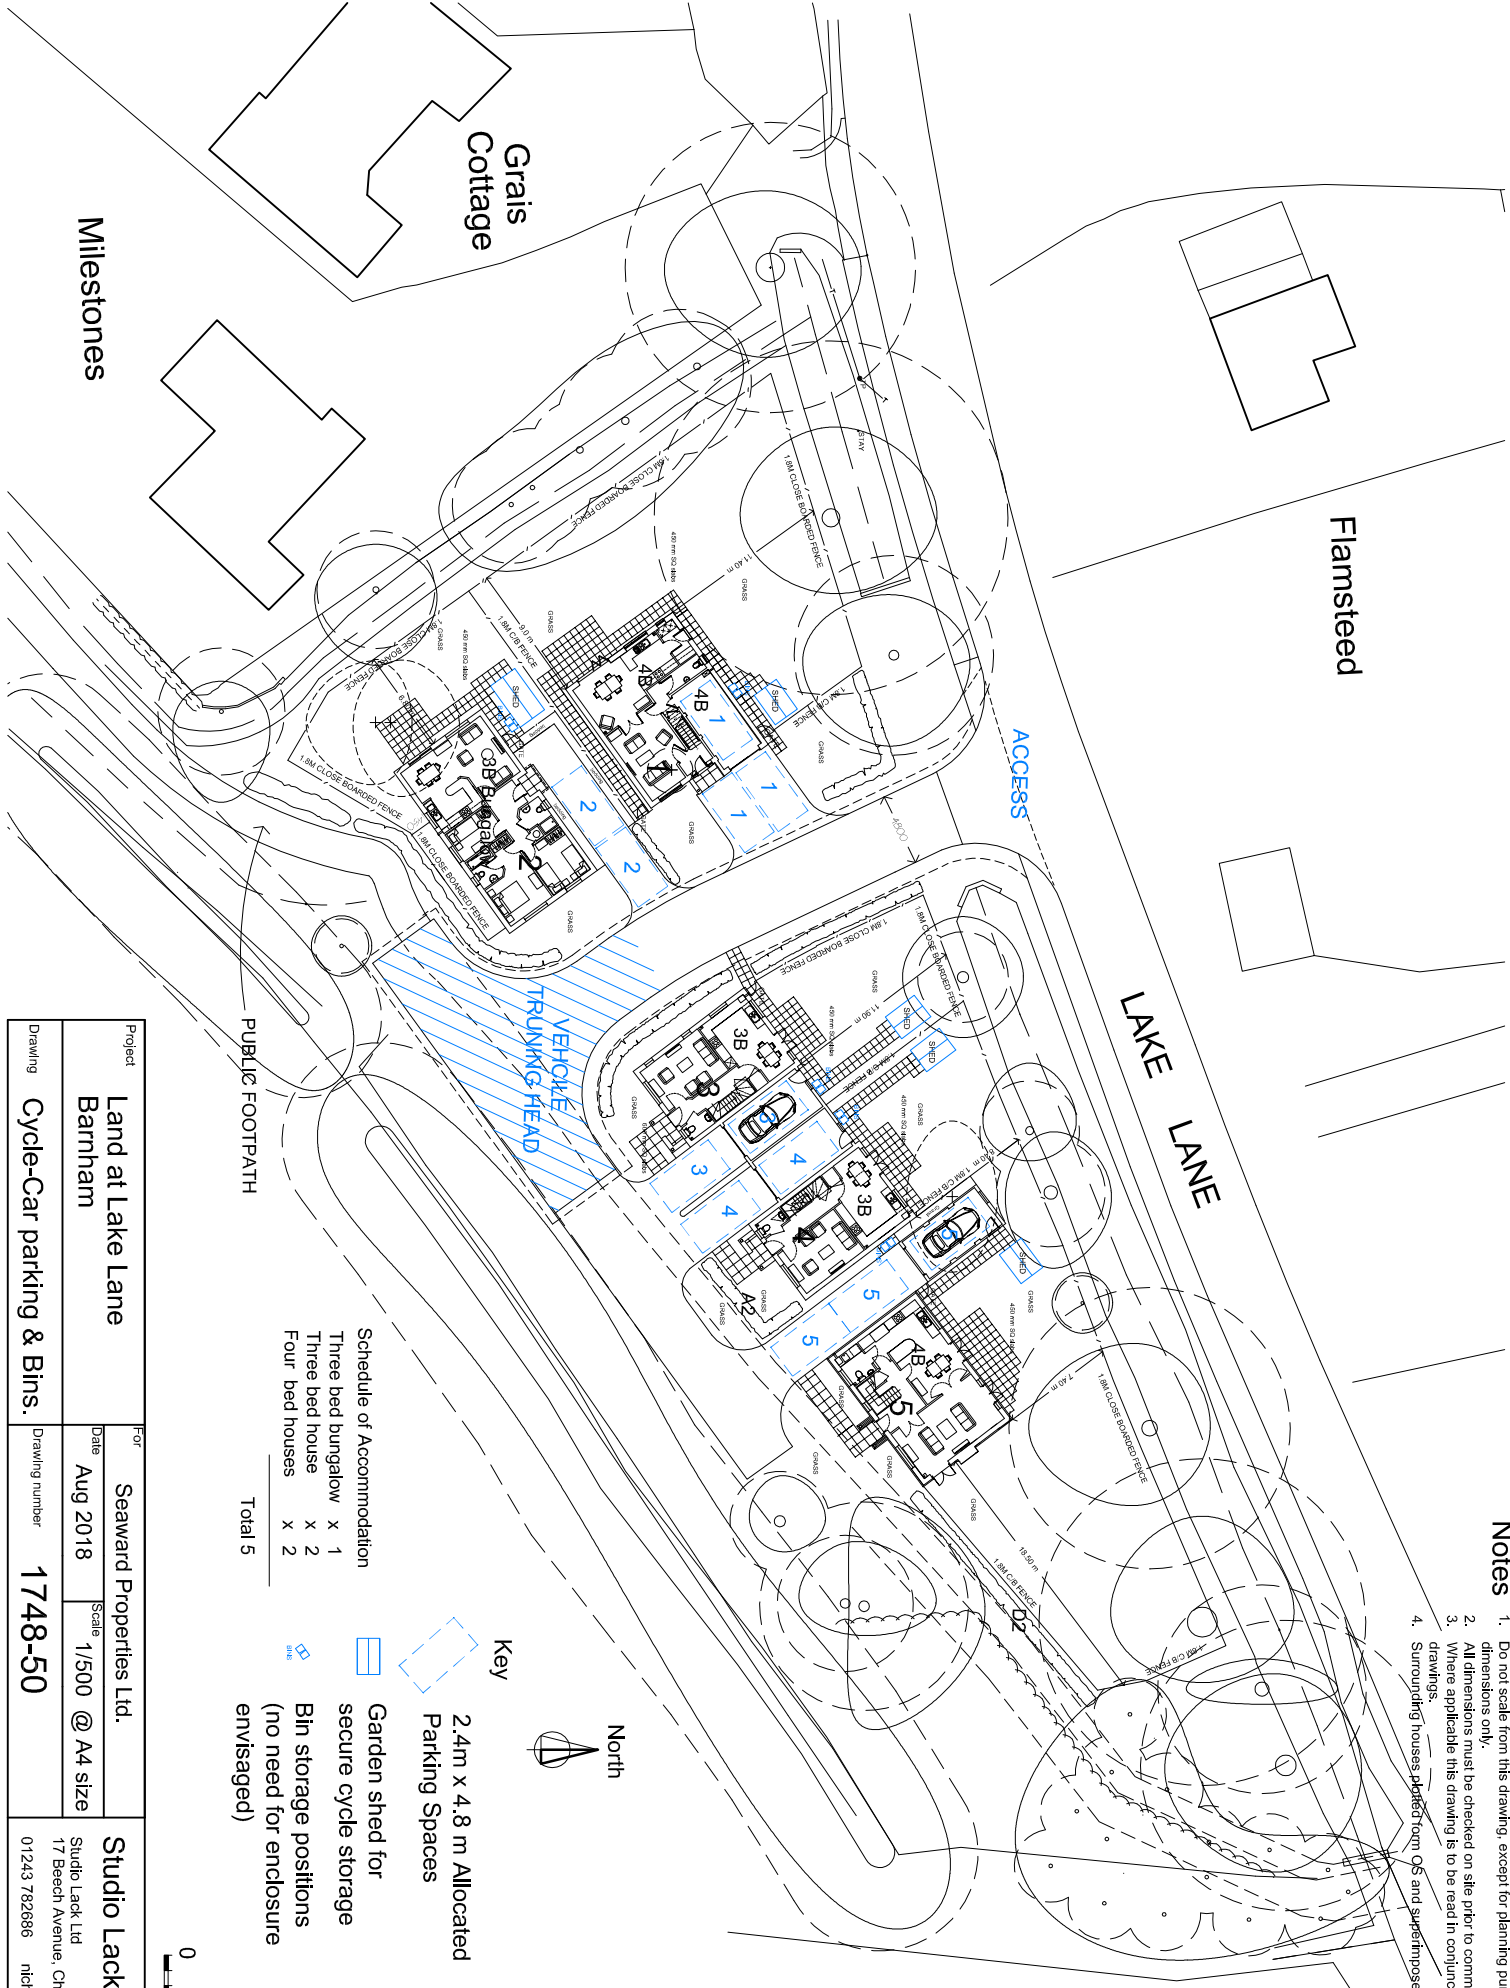

Key

- 2.4m x 4.8 m Allocated Parking Spaces
 - Garden shed for secure cycle storage
 - Bin storage positions (no need for enclosure envisaged)
- | Schedule of Accommodation | |
|---------------------------|----------|
| Three bed bungalow | x 1 |
| Three bed house | x 2 |
| Four bed houses | x 2 |
| Total | 5 |



Project	Land at Lake Lane		
	Barnham		
	Cycle-Car parking & Bins.		
For	Seaward Properties Ltd.		
	Date	Aug 2018	Scale 1/500 @ A4 size
	Drawing number	1748-50	
Studio Lack Architecture			
17 Beech Avenue, Chichester			
01243 782686 nicholas.lack@live.com			