




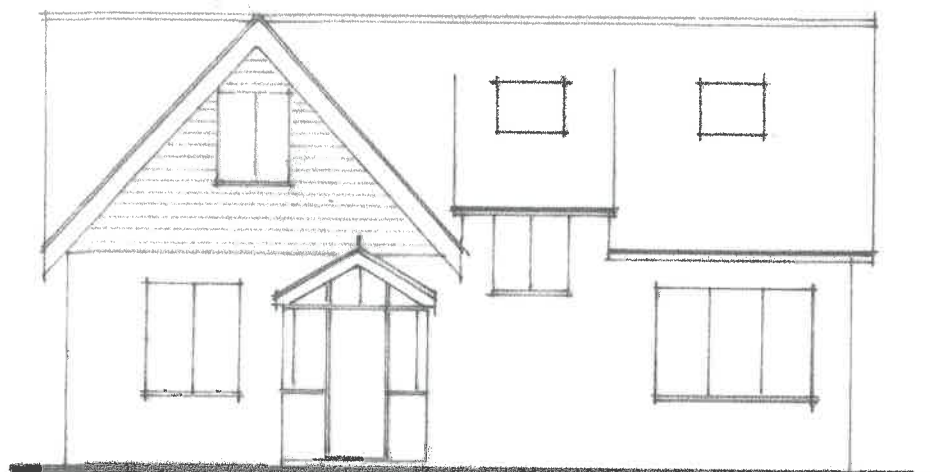


FRONT - SE 1:100

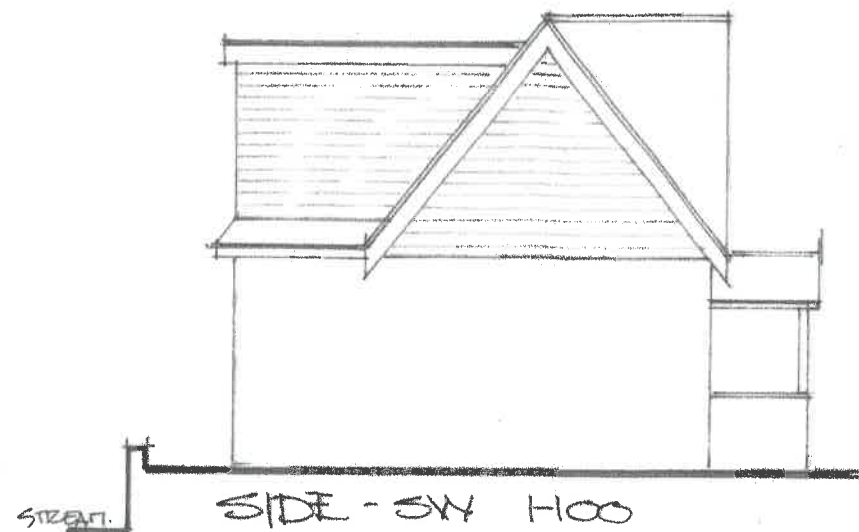


SIDE - SW 1:100

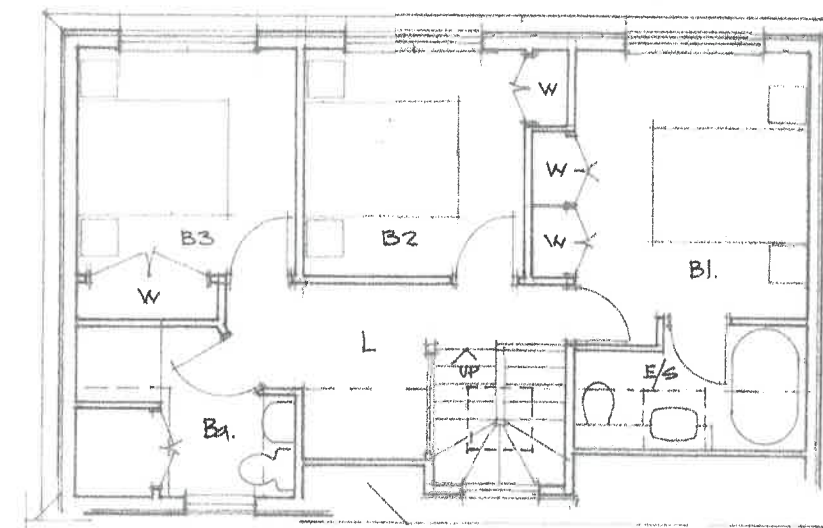


FIRST FLOOR PLAN. 1:100

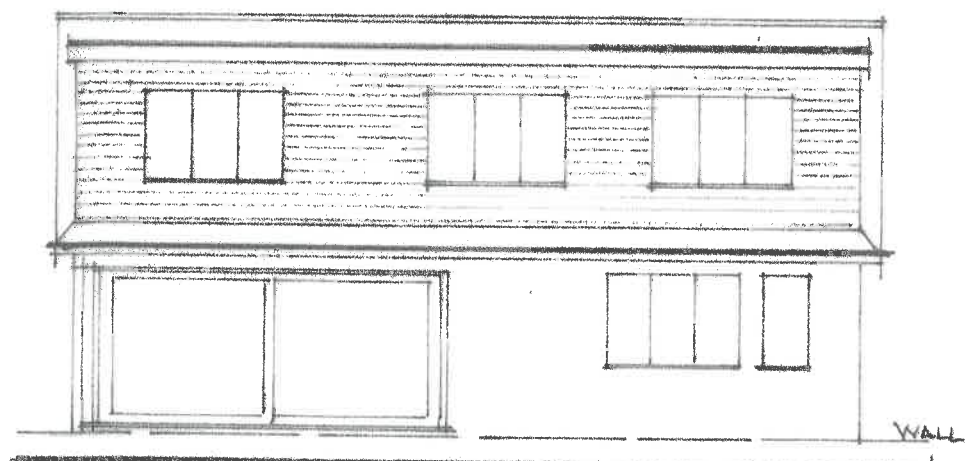


REAR - NW - 1:100

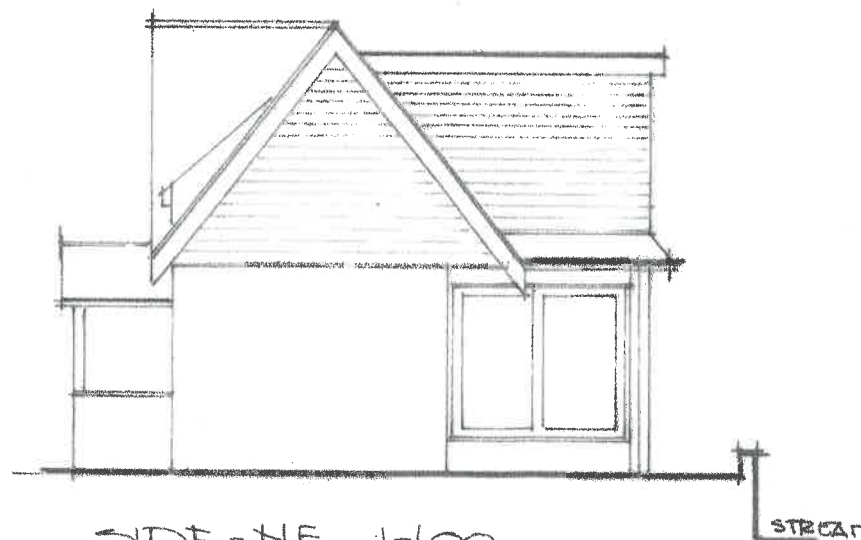

SIDE - NE 1:100.

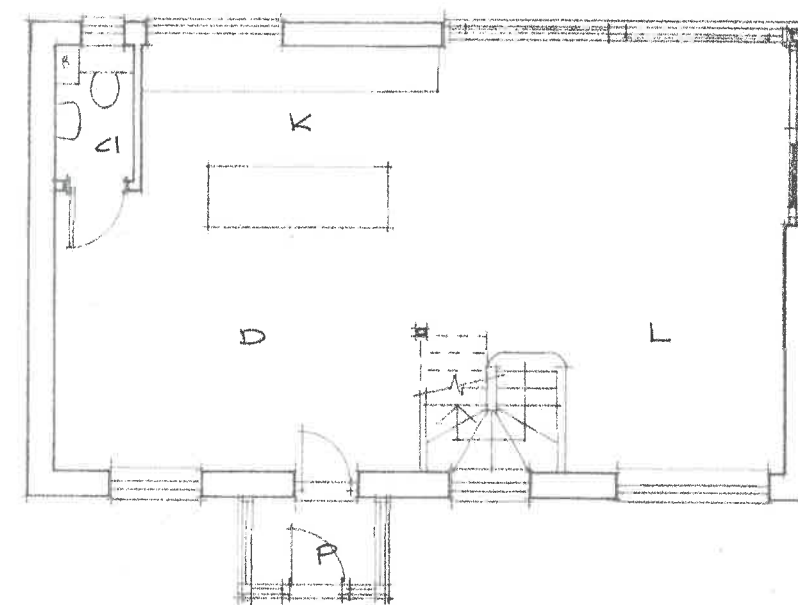

GROUND FLOOR PLAN 1:100

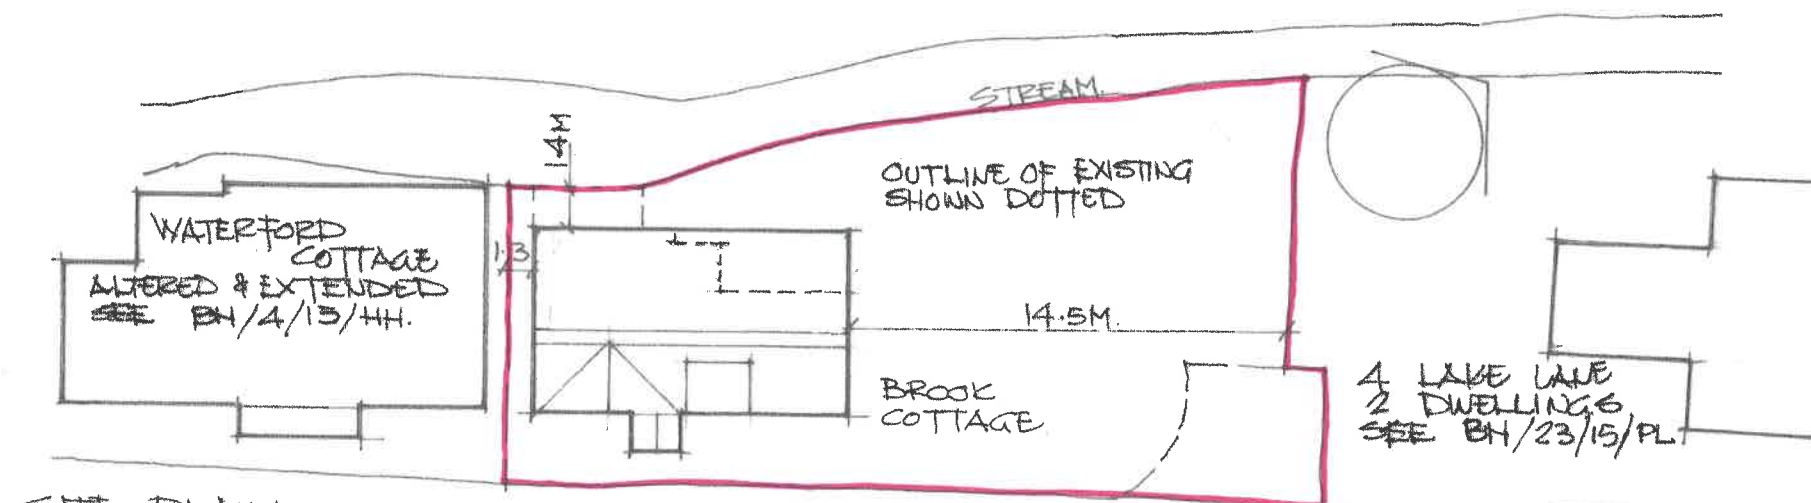

SITE PLAN
1:250.

NOTE: SITE PLAN SHOWS
BUILDING FOOTPRINT -
NOT ROOF OVERHANGS.

DIMENSIONS SHOWN
RELATE TO FIRST FLOOR
EXTENSION.

PROPOSED PLANS AND ELEVATIONS
SITE PLAN.

ALTERATIONS AND EXTENSION

BROOK COTTAGE
LAKE LAKE
BARNHAM POZZOARD

MARCH 2019

1:100, 1:250 (A3)

DRAWING 2A