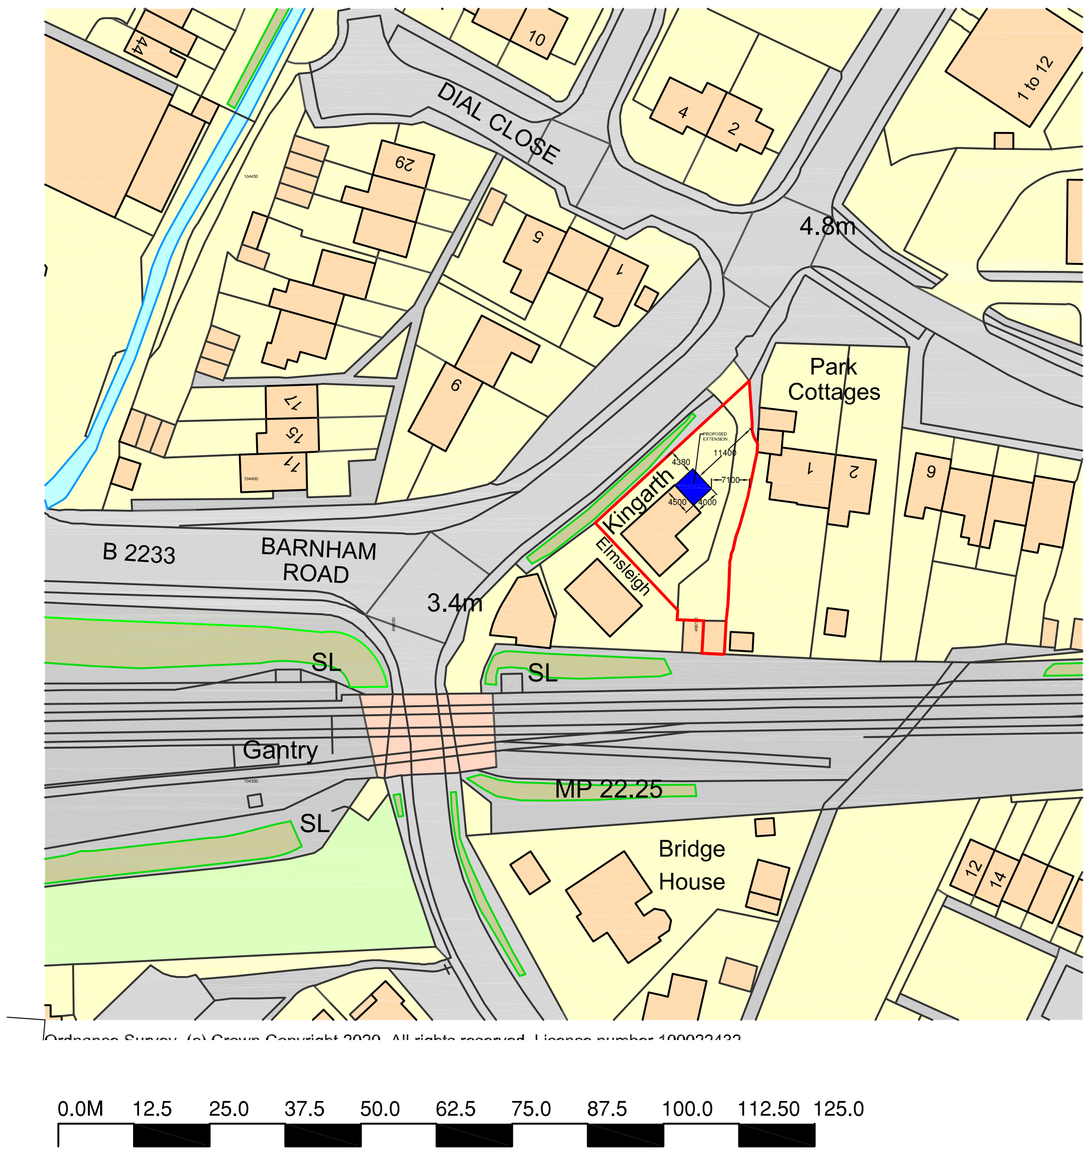

Location Plan at 1:1250 Scale

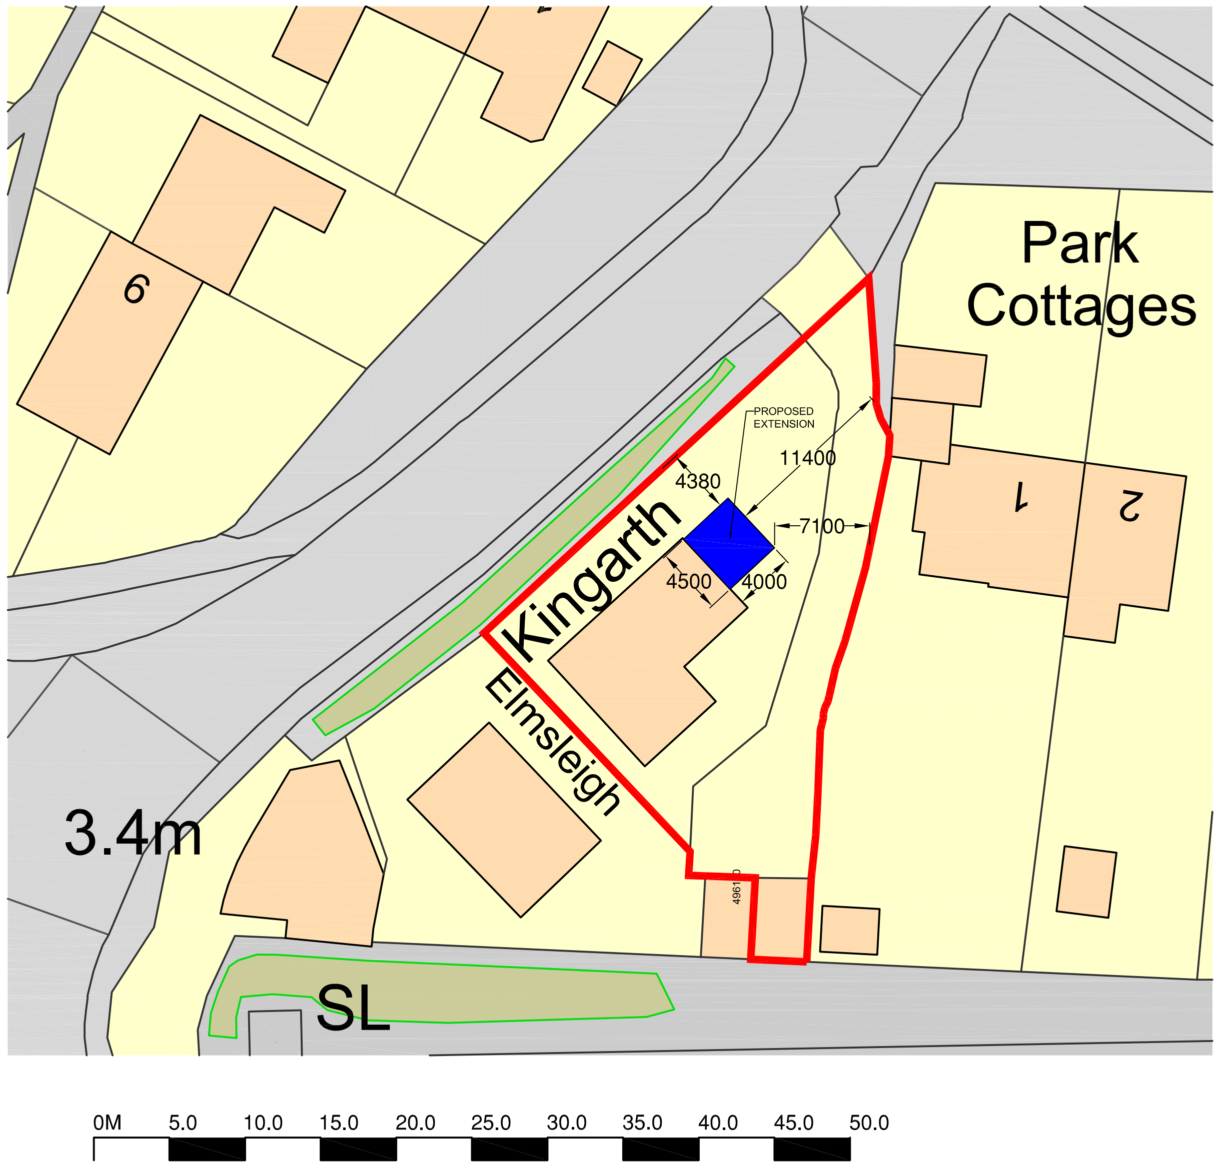

Site Plan at 1:500 Scale

Notes
All details are indicative only. All dimensions to be checked on site by contractor prior to commencement of works. Any discrepancies in drawings to be reported to SYR CONSULTANTS.

Rev.	Amendments	Date	Drw.
A	Dims and extension added	28/05/20	RS

SYR CONSULTANTS,
SPITFIRE HOUSE,
7 NETTLETON AVENUE,
TANGMERE, WEST SUSSEX, PO20 2HZ
TEL **01243 787859** MOB **07850122634**
EMAIL: **rsyred@syrconsultants.com**

CLIENT:
Mr and Mrs S. Phillips
Kingarth
Lake Lane
Barnham PO22 0JA

PROJECT:
Proposed Side Flat
Roof Extension

DRAWING TITLE:
Site and Location Plans

DRAWN: RCS	JOB NO: 2020/05/03	SCALE: As Shown @A3
CHECKED: SJS	DRAWING NO: LP/01	REV: A
DATE: May 20		

ISSUE: Certificate of Lawfulness

© SYR Consultants.com

ARUN DISTRICT COUNCIL BN/55/20/CLP