


NOTES:

© THIS DRAWING IS COPYRIGHT AND REMAINS THE PROPERTY OF RPS DESIGN GROUP LTD.
DO NOT SCALE THIS DRAWING – ALL DIMENSIONS TO BE CHECKED ON SITE

Key

-  = Site Development boundary
-  = Access over unadopted road back to highway (Church Lane)

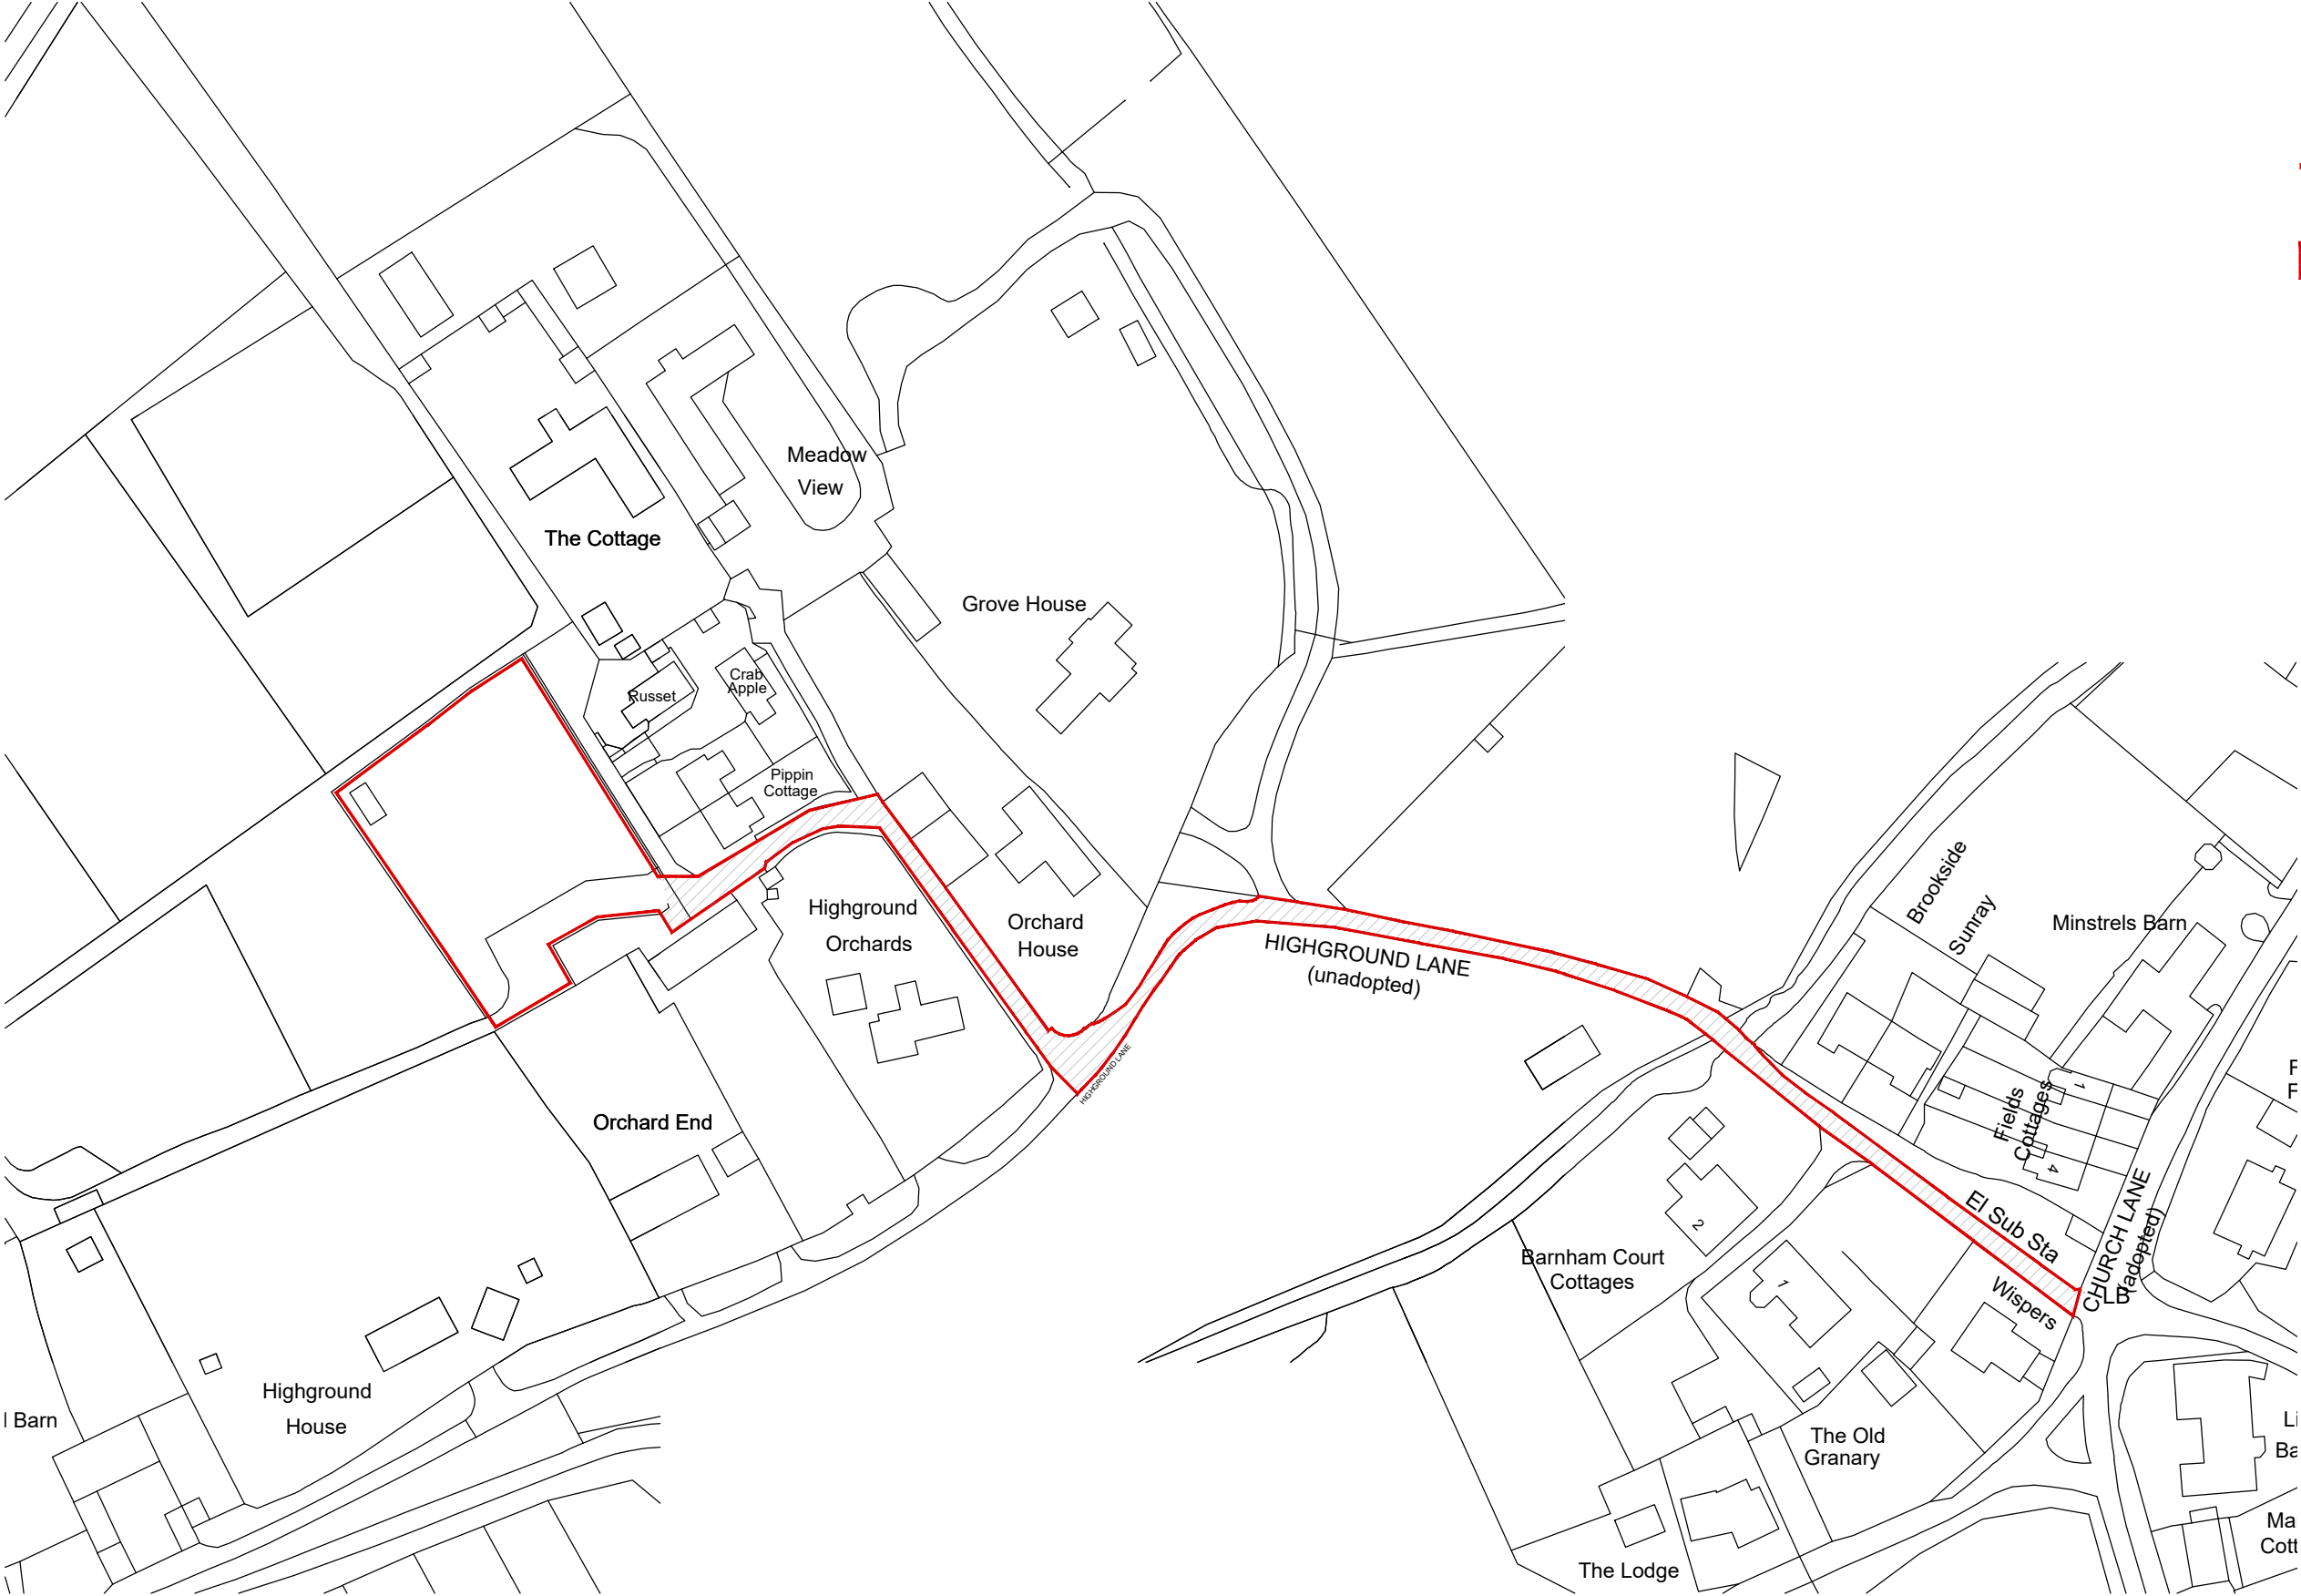

LOCATION PLAN 1:1250 @A3

ARUN DISTRICT COUNCIL BN/53/21/PL



REVISION	NOTES
XX	XX



0845 5442005
rpsdesigngroup.co.uk
Project No: 21.21
Client: Mr & Mrs Bates

Site Address:
Land North of Highground House, accessed
via Private Drive off Highground Lane
Drawing Title:
Existing Location Plan

Date: 01.03.21 Scale: 1-1250@A3
Drawn by: AC Checked by: RM

Drawing No: 1000
Status: PLANNING