


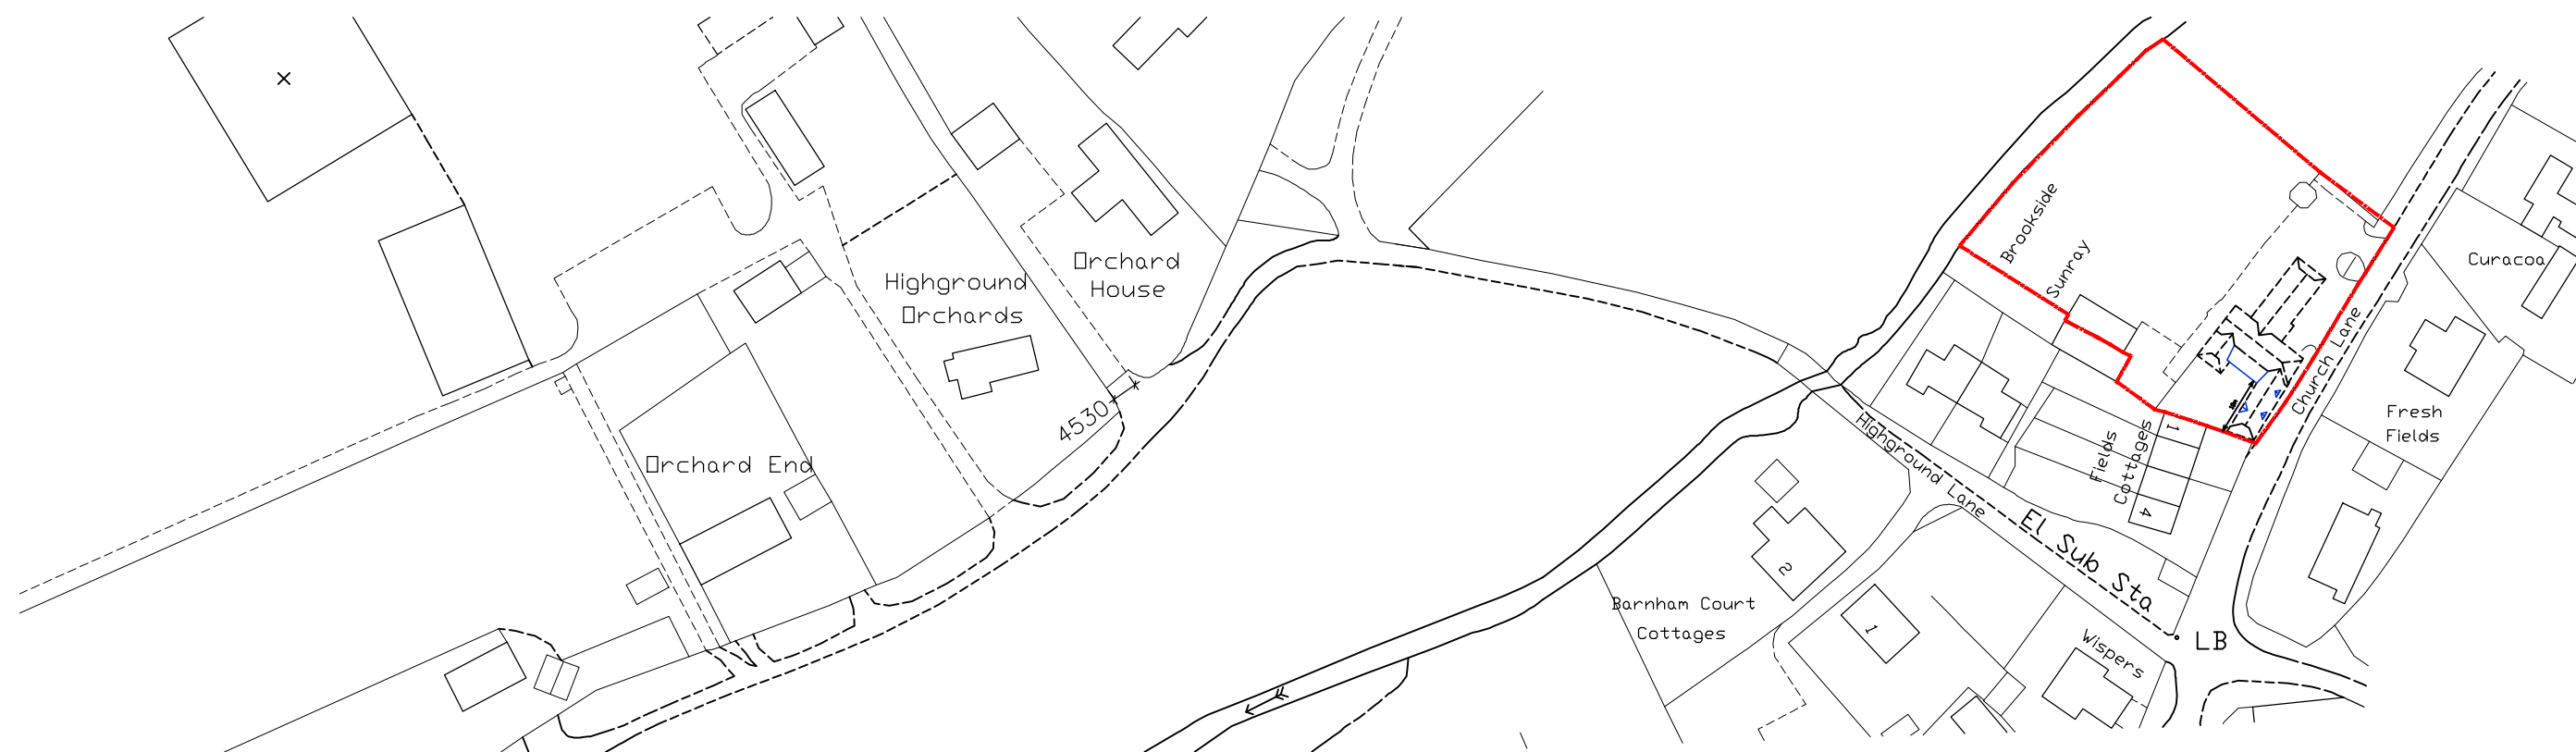

Site Location Plan

Scale 1:1250

Ordnance Survey (c) Crown Copyright 2013. All rights reserved. Licence number 100020449



Site Block Plan

Scale 1500

Ordnance Survey (c) Crown Copyright 2013.
All rights reserved. Licence number 100020449

NOTES:


Dimensions to be checked on site before commencing work. Any discrepancies shall be reported to the architect immediately.

Do not scale from these drawings except for planning purposes.

Use figured dimensions only.

Where applicable this drawing is to be read in conjunction with other consultants' drawings.

All drawings to be read in conjunction with specification and all other drawings including structural engineer and mechanical and electrical drawings / specification

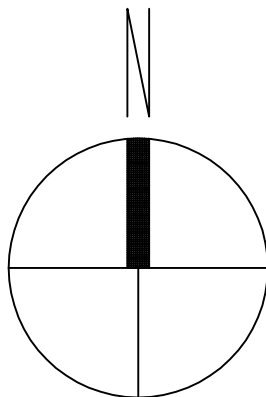

REV	DATE	AMENDMENT	DRAWN



Helyer Davies Architects Ltd
1 The Old Flour Mill,
Emsworth, PO10 7BT
01243 370 715

www.hdarchitects.co.uk mail@hdarchitects.co.uk

CLIENT
Mr & Mrs Murphy

PROJECT
Minstrels Barn
Church Lane
Barnham

DRAWING	SCALE
Site location plan	1:500@A1
Block Plan	1:1250@A1

DATE	May 2020	DRAWN	MH
DRAWING NUMBER	13062/102	REVISION	-