

NOTES:




Dimensions to be checked on site before commencing work. Any discrepancies shall be reported to the architect immediately.

Do not scale from these drawings except for planning purposes.

Use figured dimensions only.

Where applicable this drawing is to be read in conjunction with other consultants' drawings.


All drawings to be read in conjunction with specification and all other drawings including structural engineer and mechanical and electrical drawings / specification

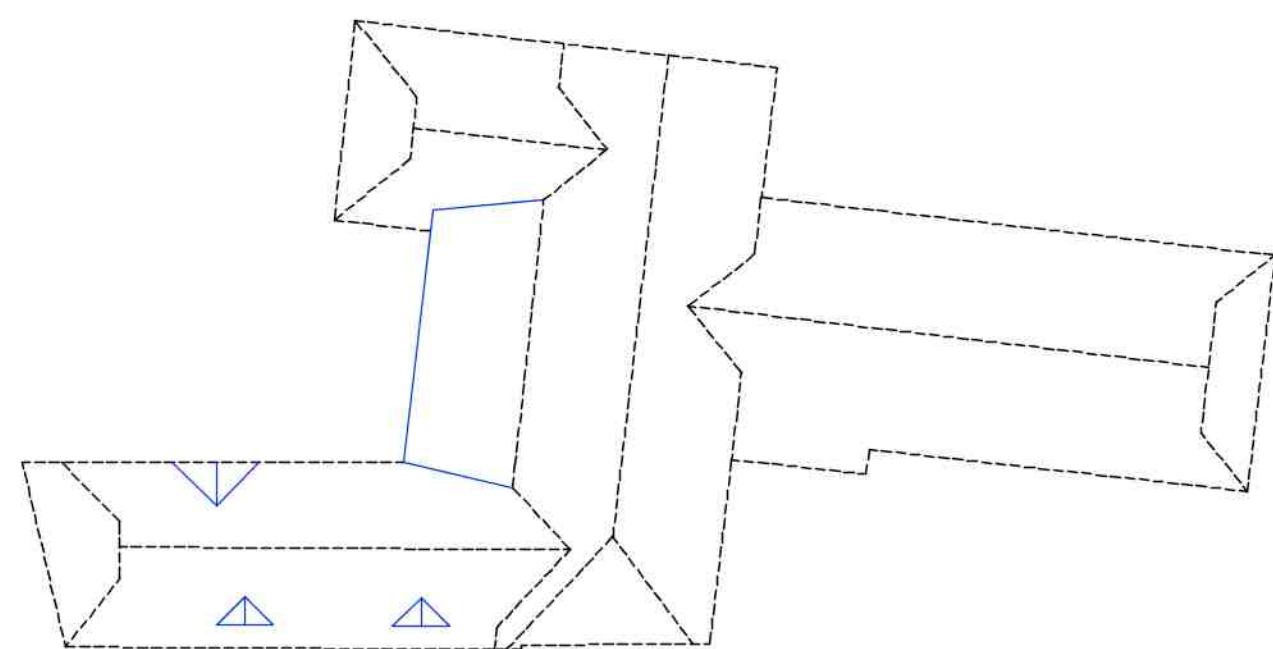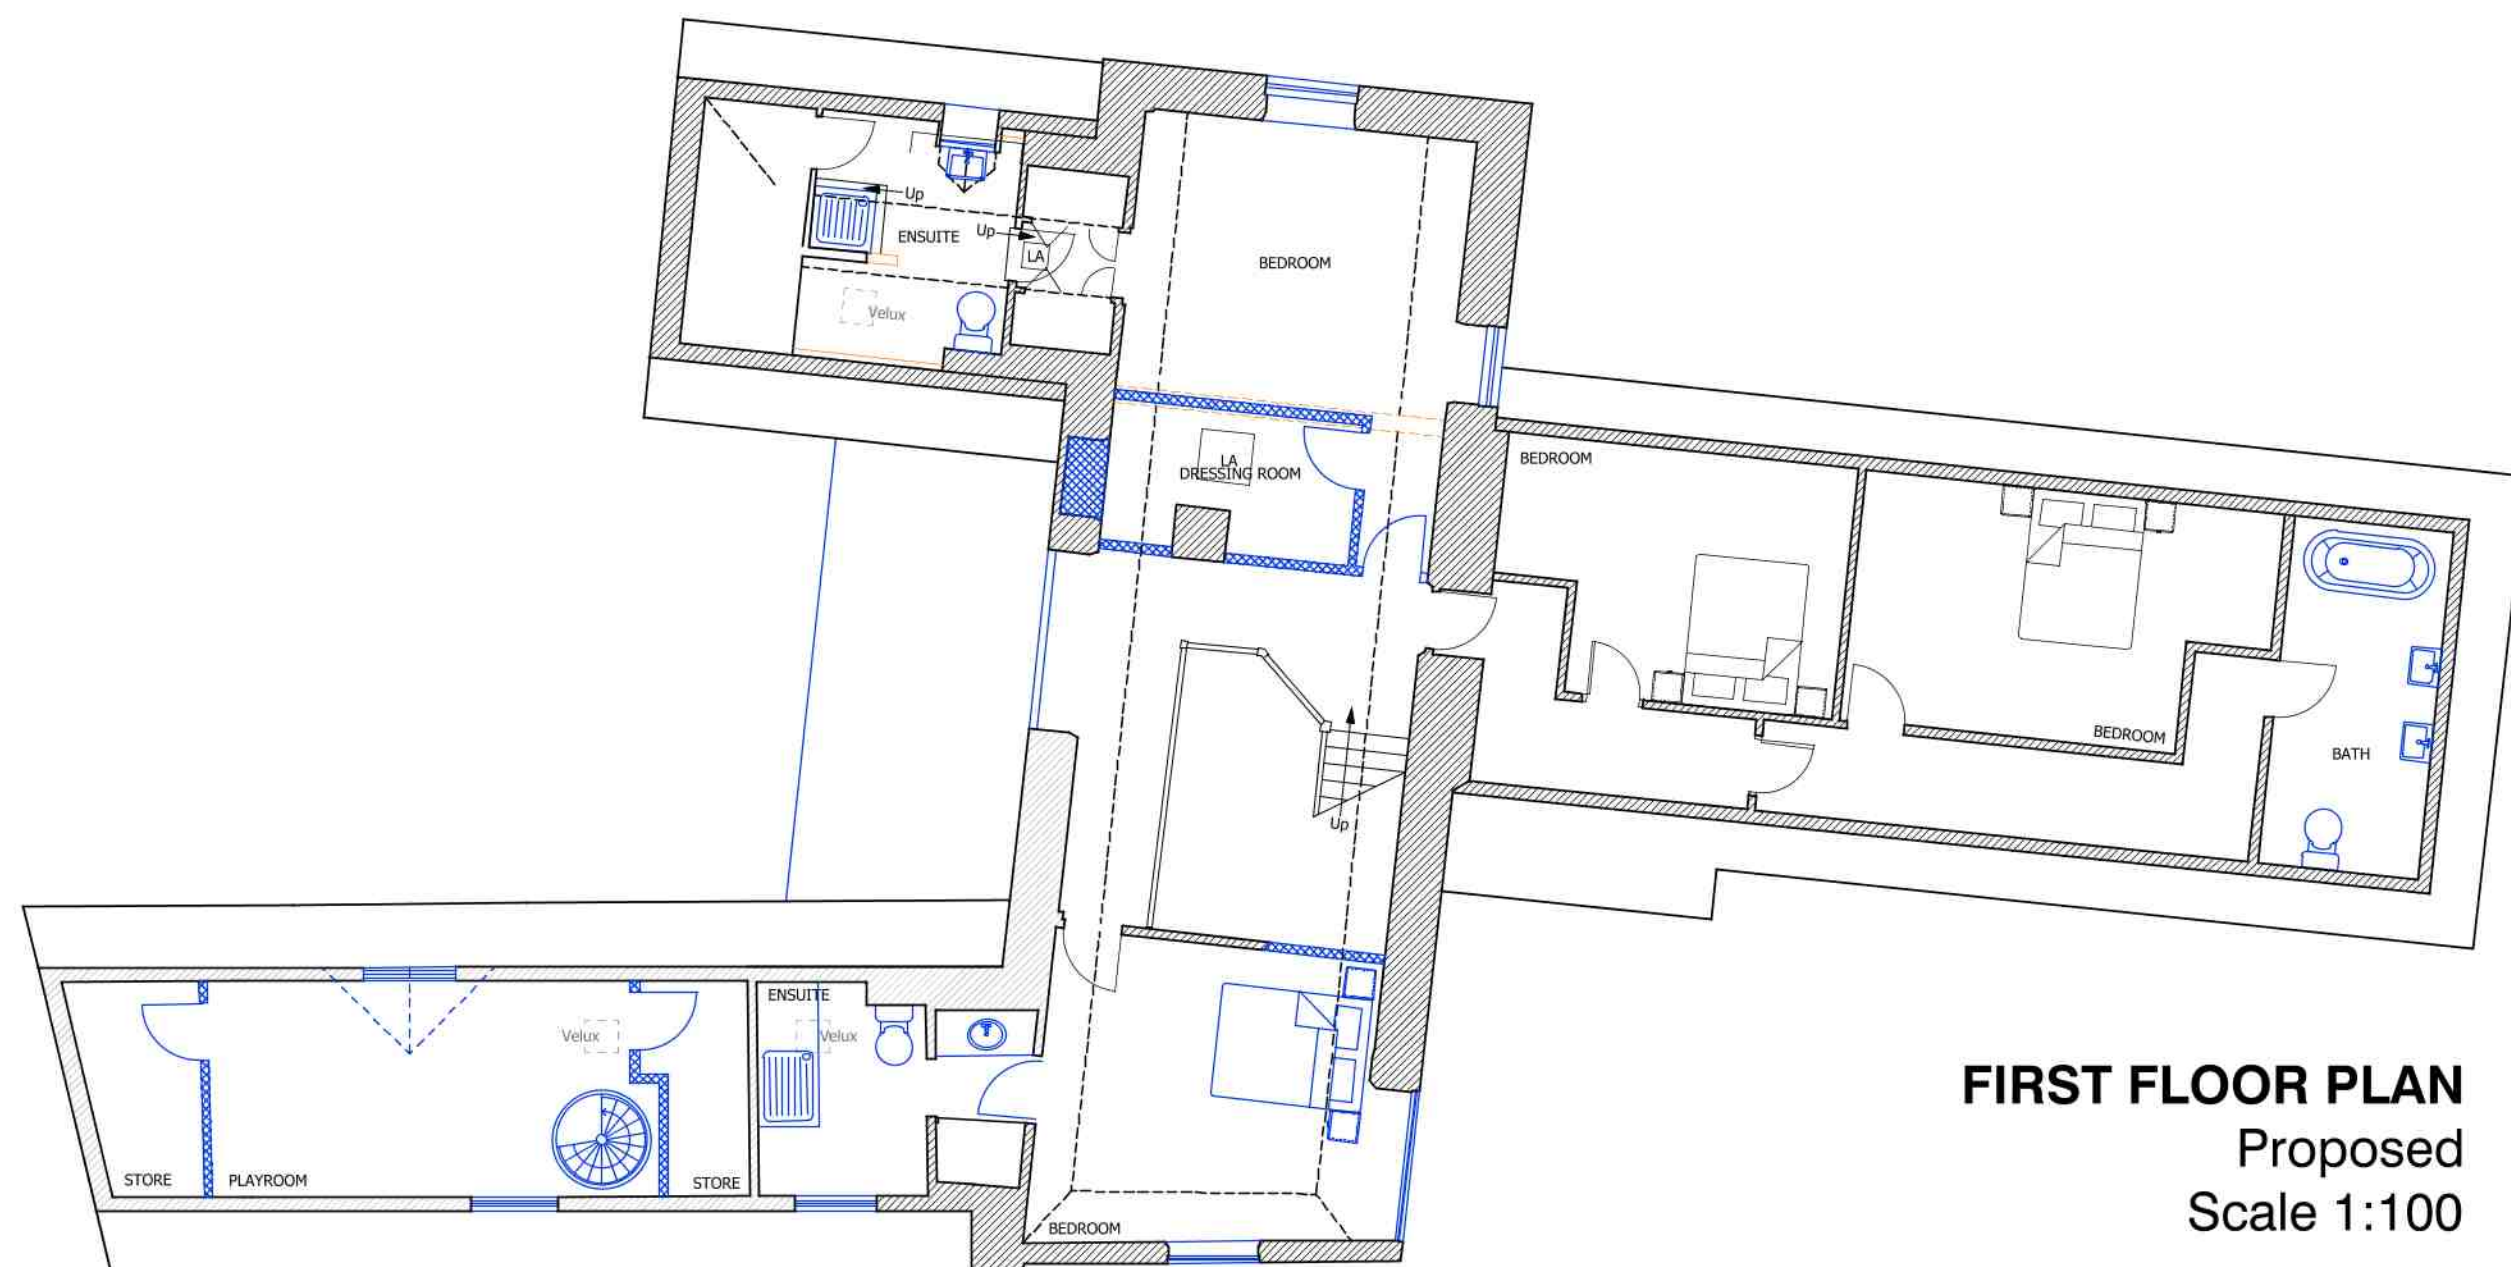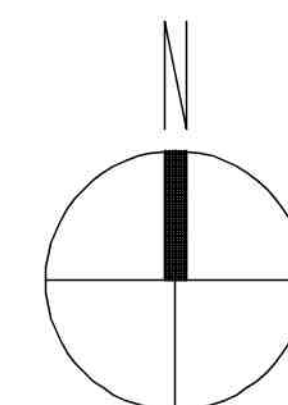

ELEVATION A - Proposed
Scale 1:100




ELEVATION B - Proposed
Scale 1:100

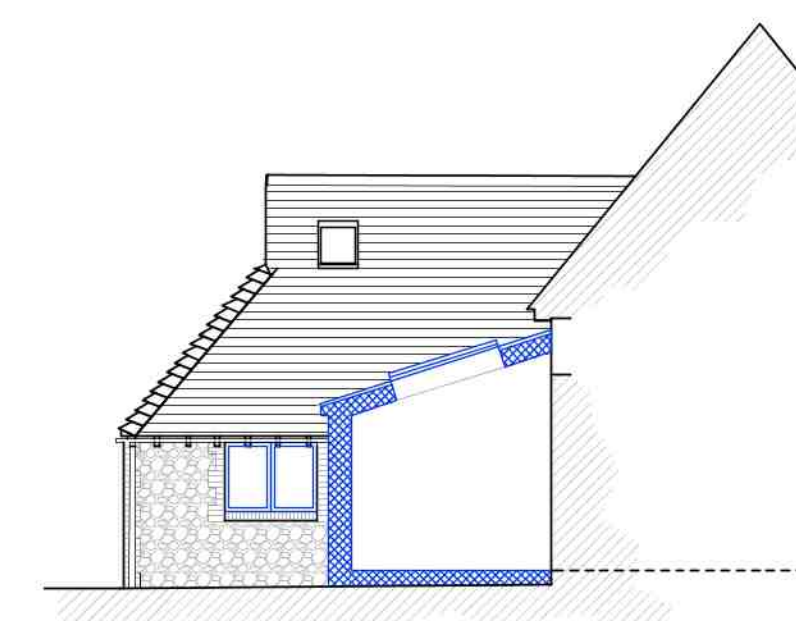

ELEVATION C - Proposed
Scale 1:100



ELEVATION D - Proposed
Scale 1:100

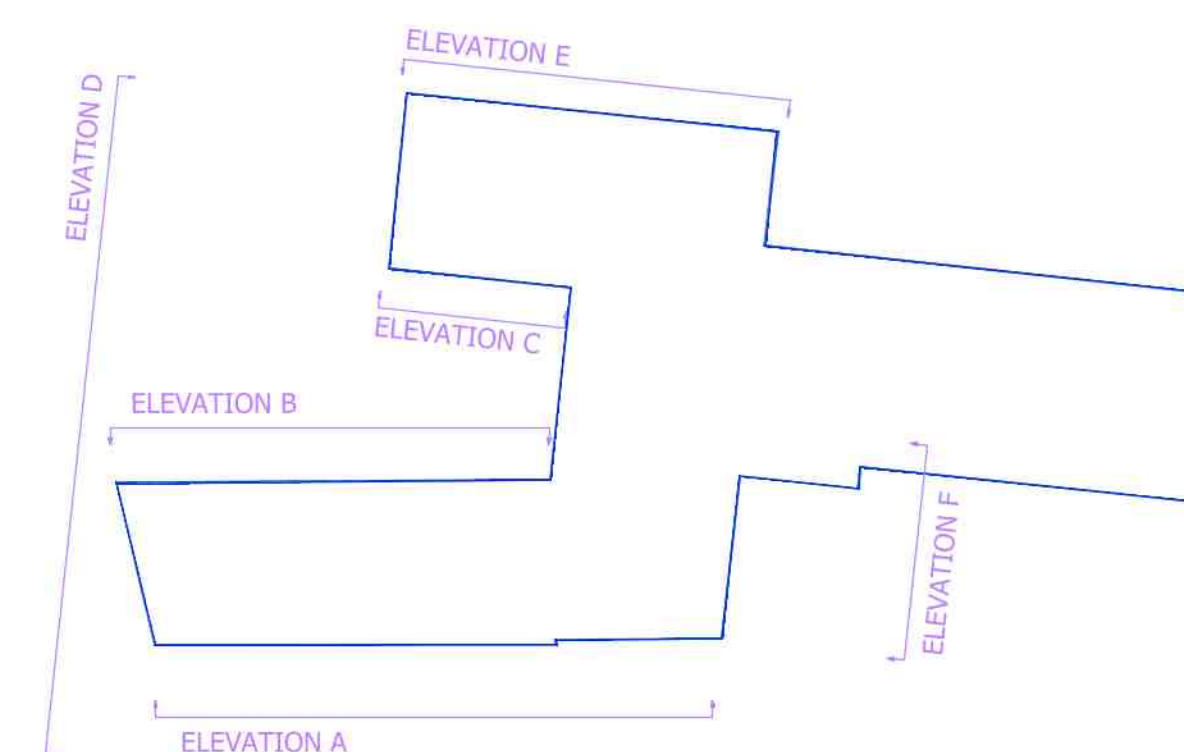

ELEVATION E - Proposed
Scale 1:100



ELEVATION F - Proposed
Scale 1:100

REV	DATE	AMENDMENT	DRAWN

hd
architects

Helyer Davies Architects Ltd
1 The Old Flour Mill,
Emsworth, PO10 7BT
01243 370 715
www.hdarchitects.co.uk mail@hdarchitects.co.uk

CLIENT
Mr & Mrs Murphy

PROJECT
Minstrels Barn
Church Lane
Barnham

DRAWING
Proposed

SCALE
1:500@A1
1:1250@A1

DATE May 2020 DRAWN MH

DRAWING NUMBER
13062/101

REVISION
-